



EXISTING SITE LAYOUT

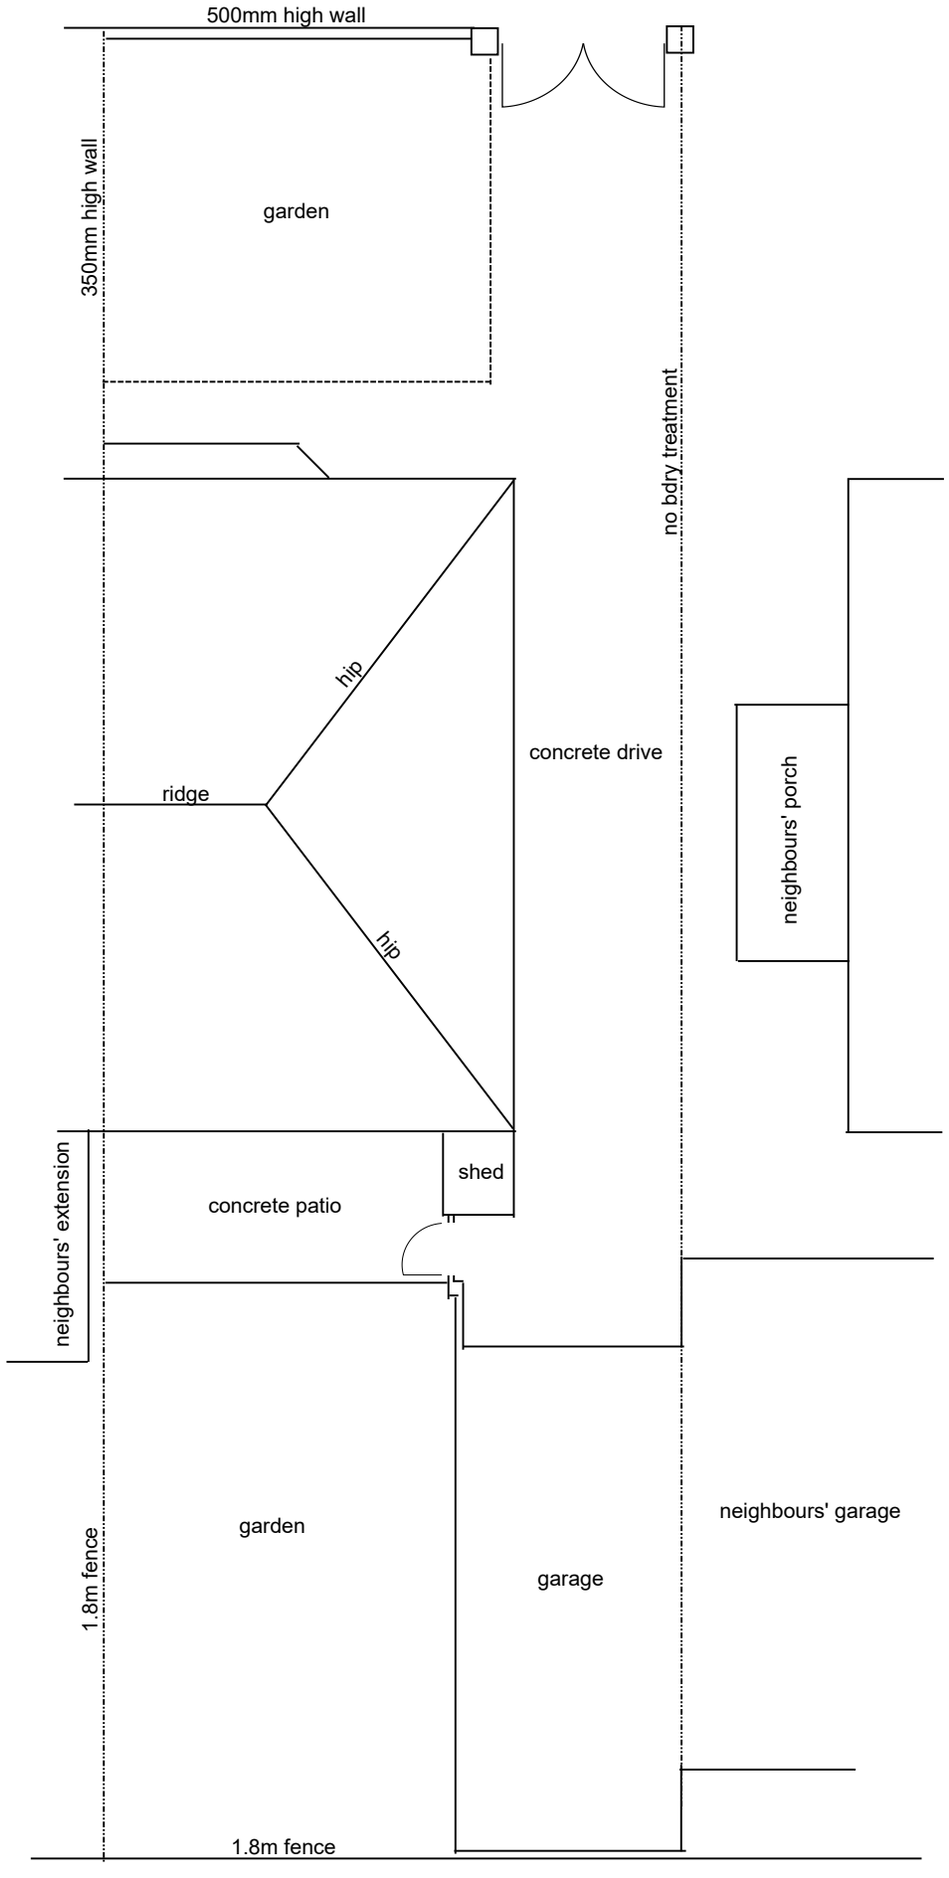

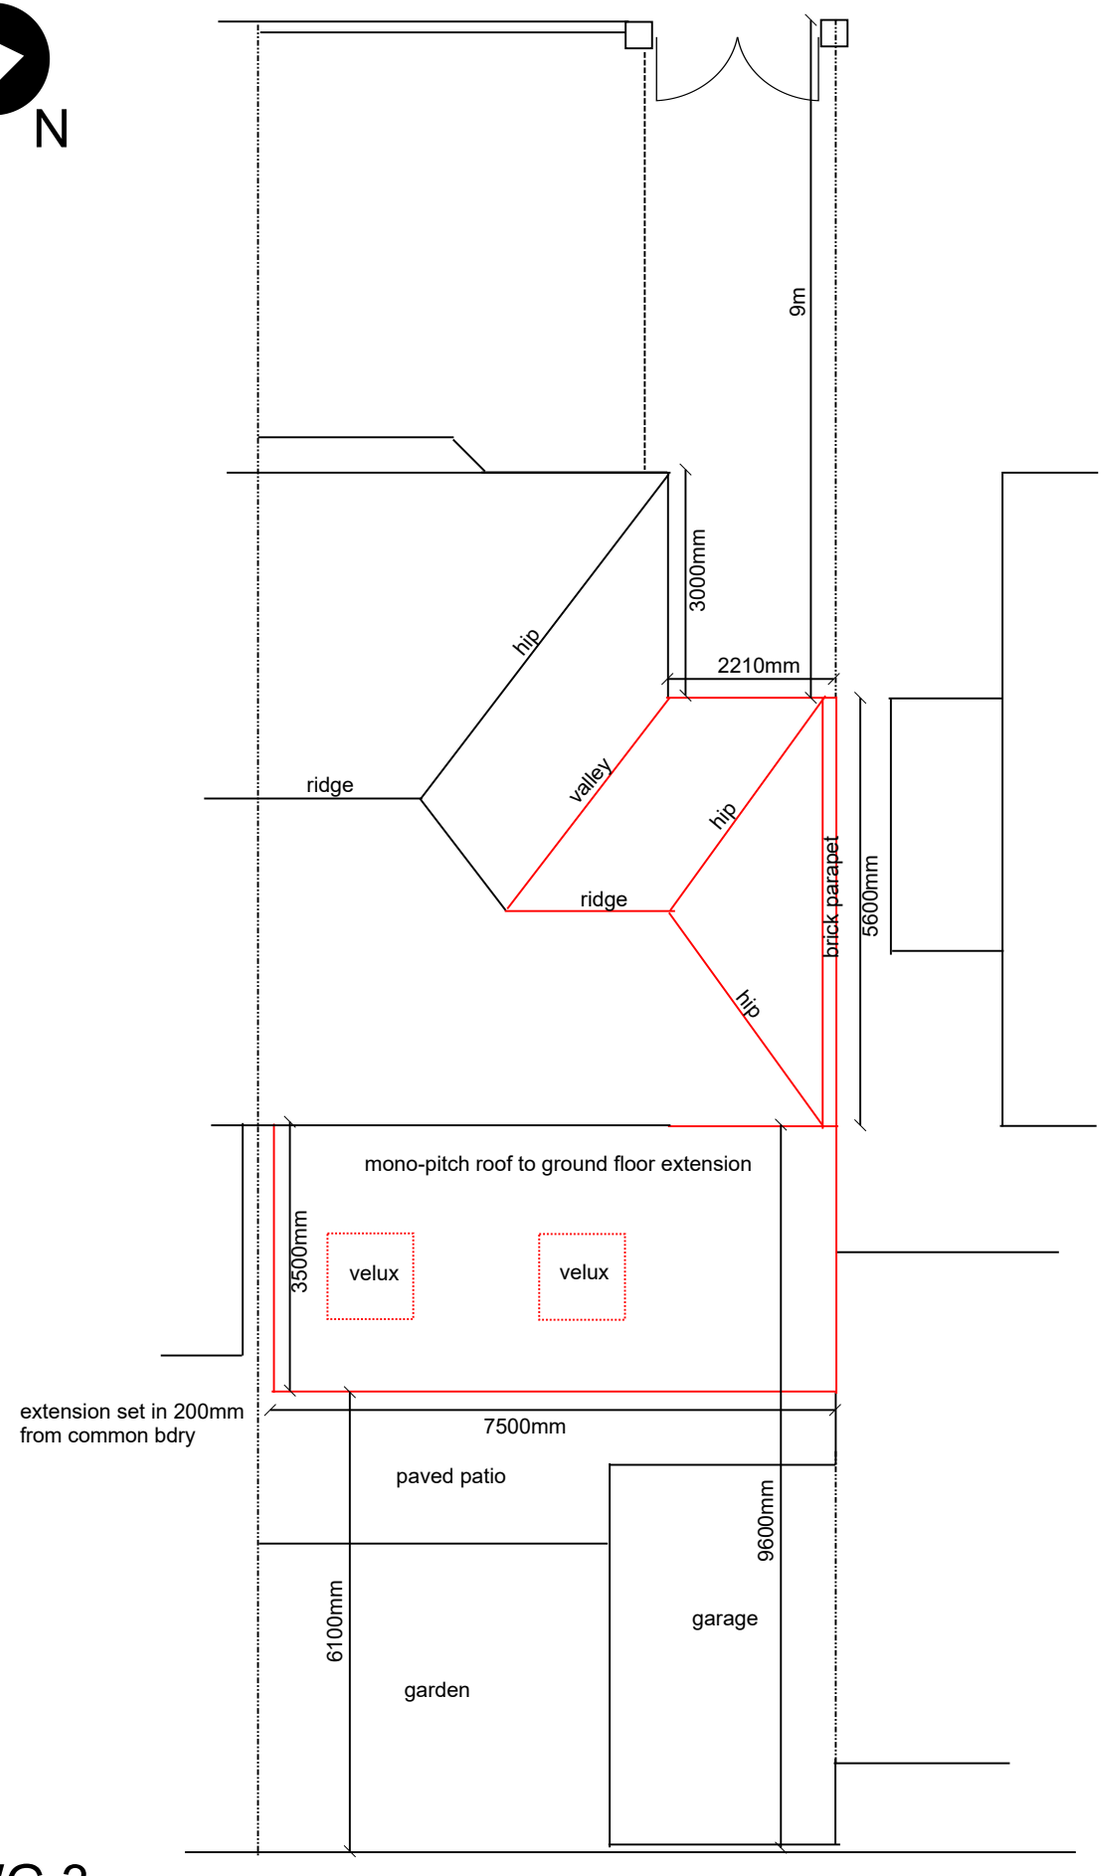

PROPOSED SITE LAYOUT

DRWG 3

scale 1:100

198 Mortimer Road, South Shields ref 2022/FEB/04