




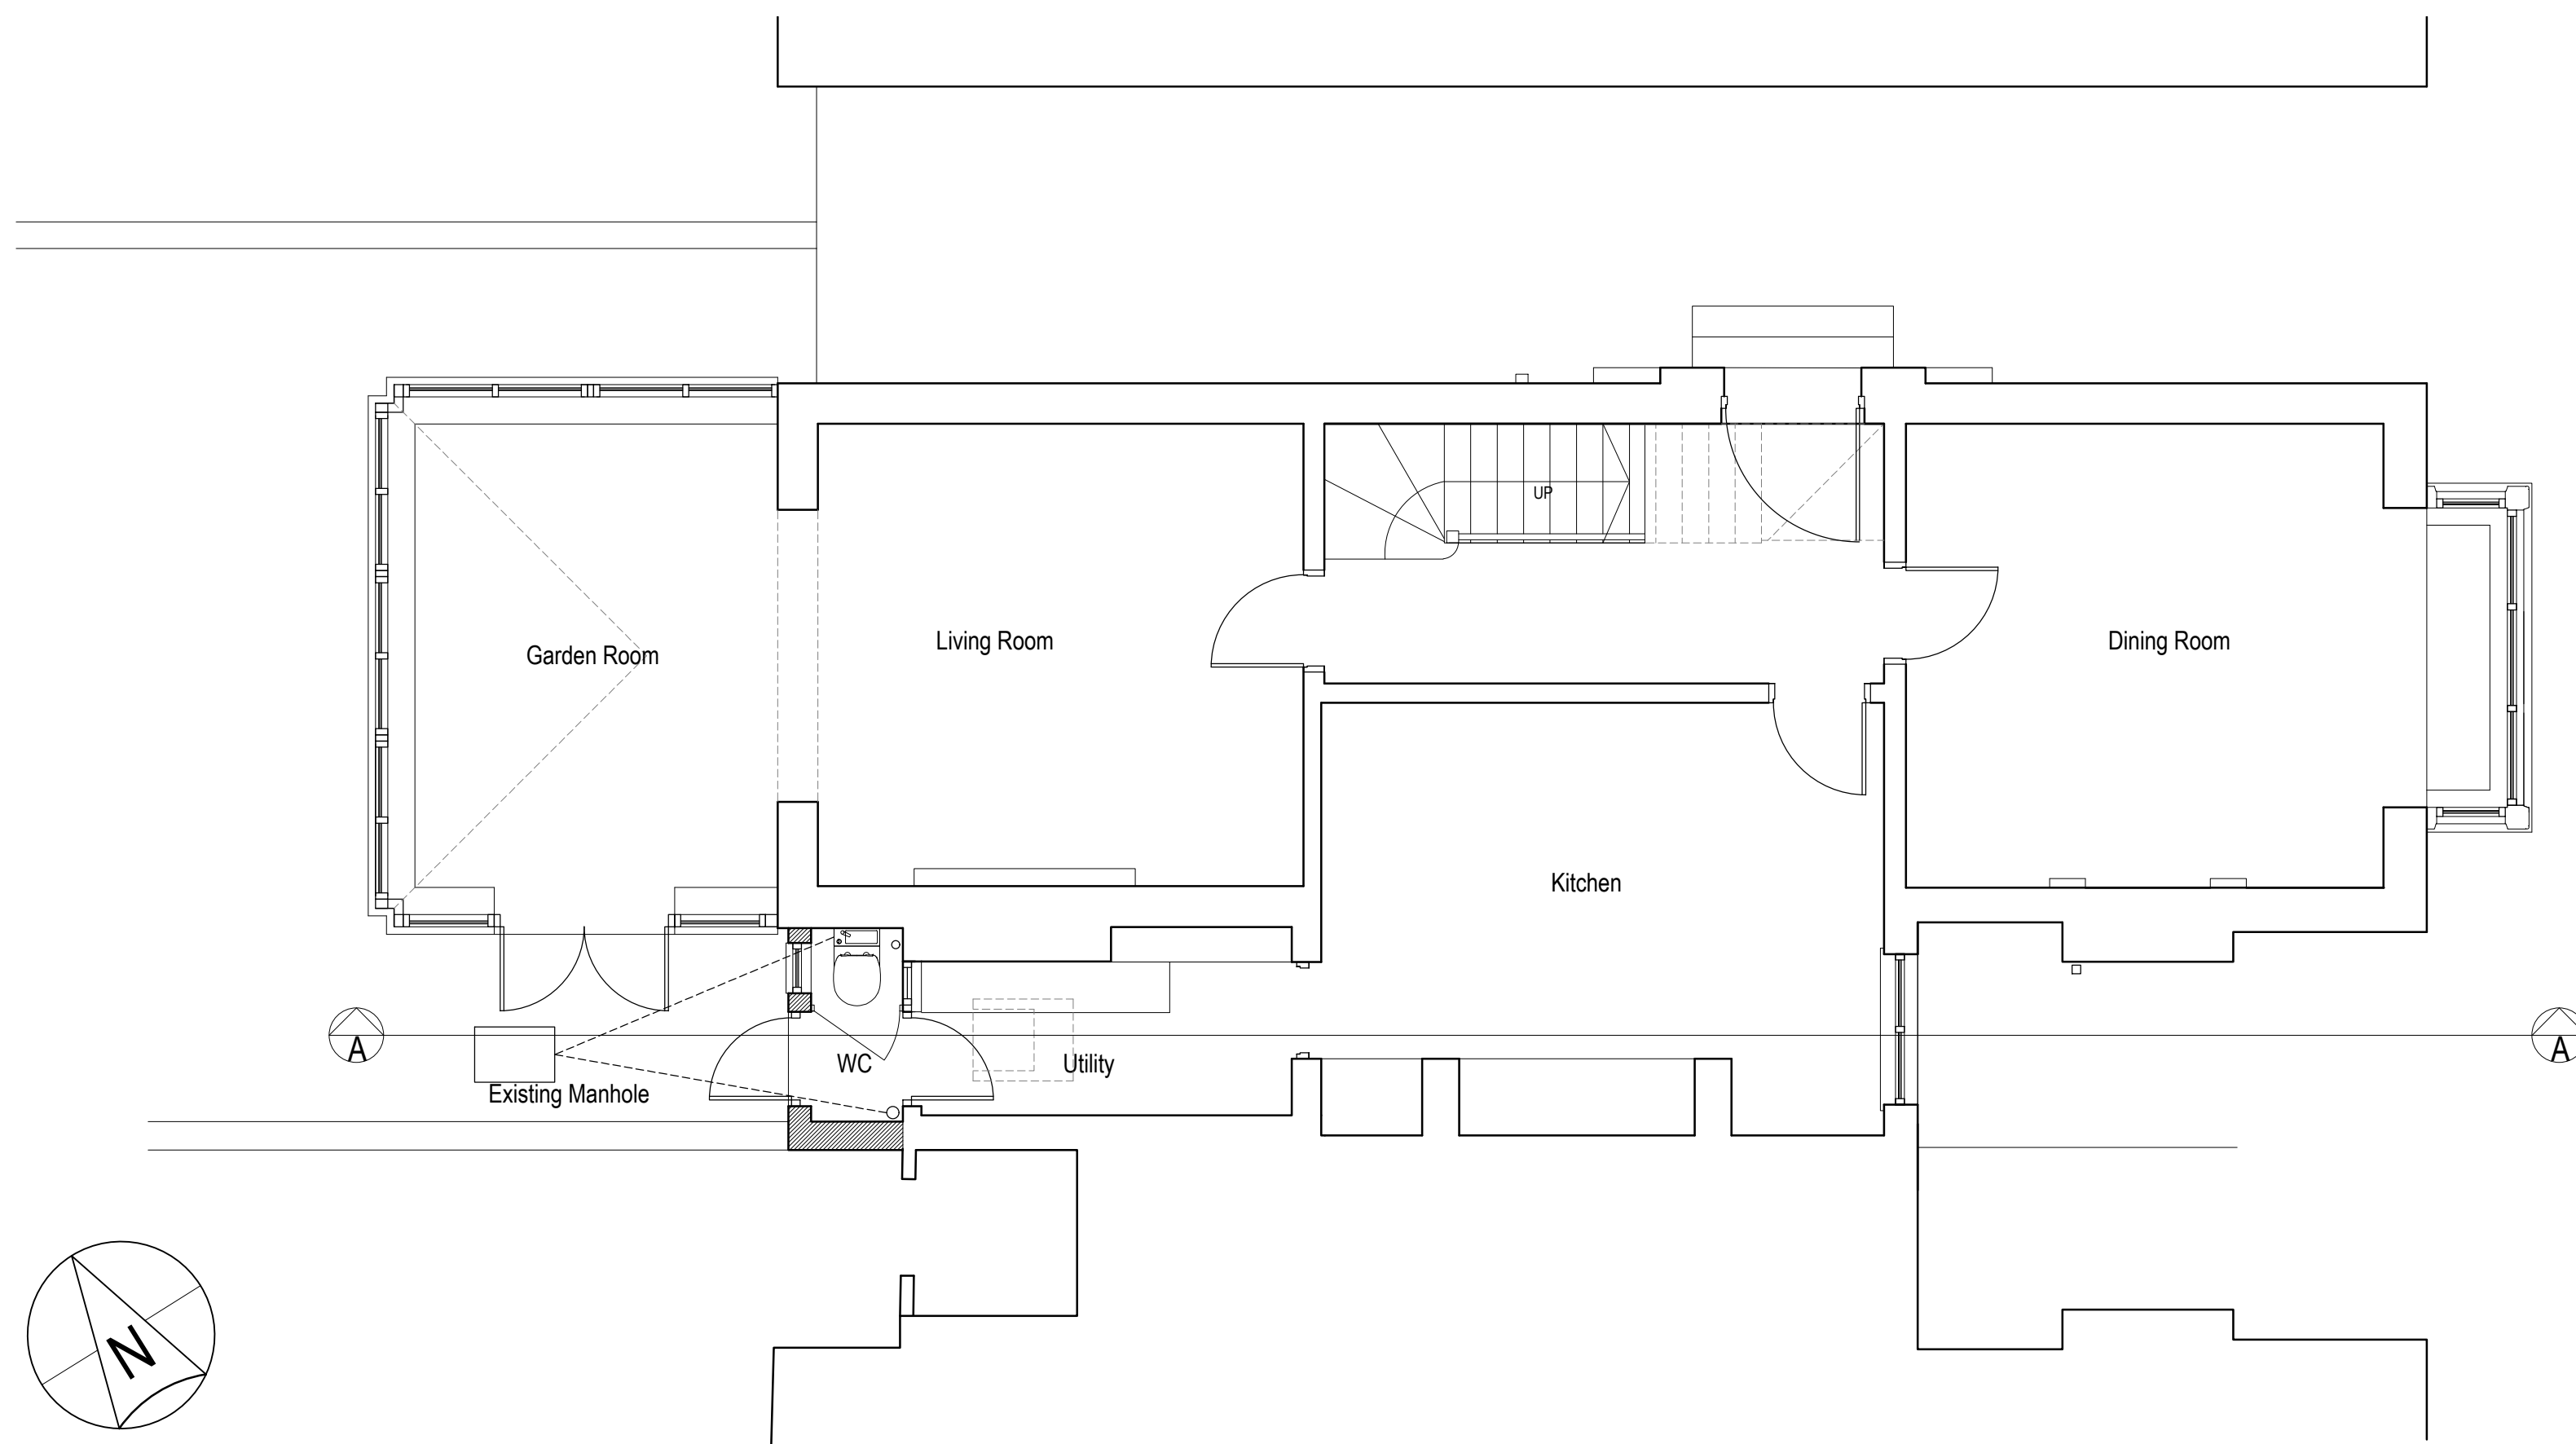


GROUND FLOOR PLAN 1:50

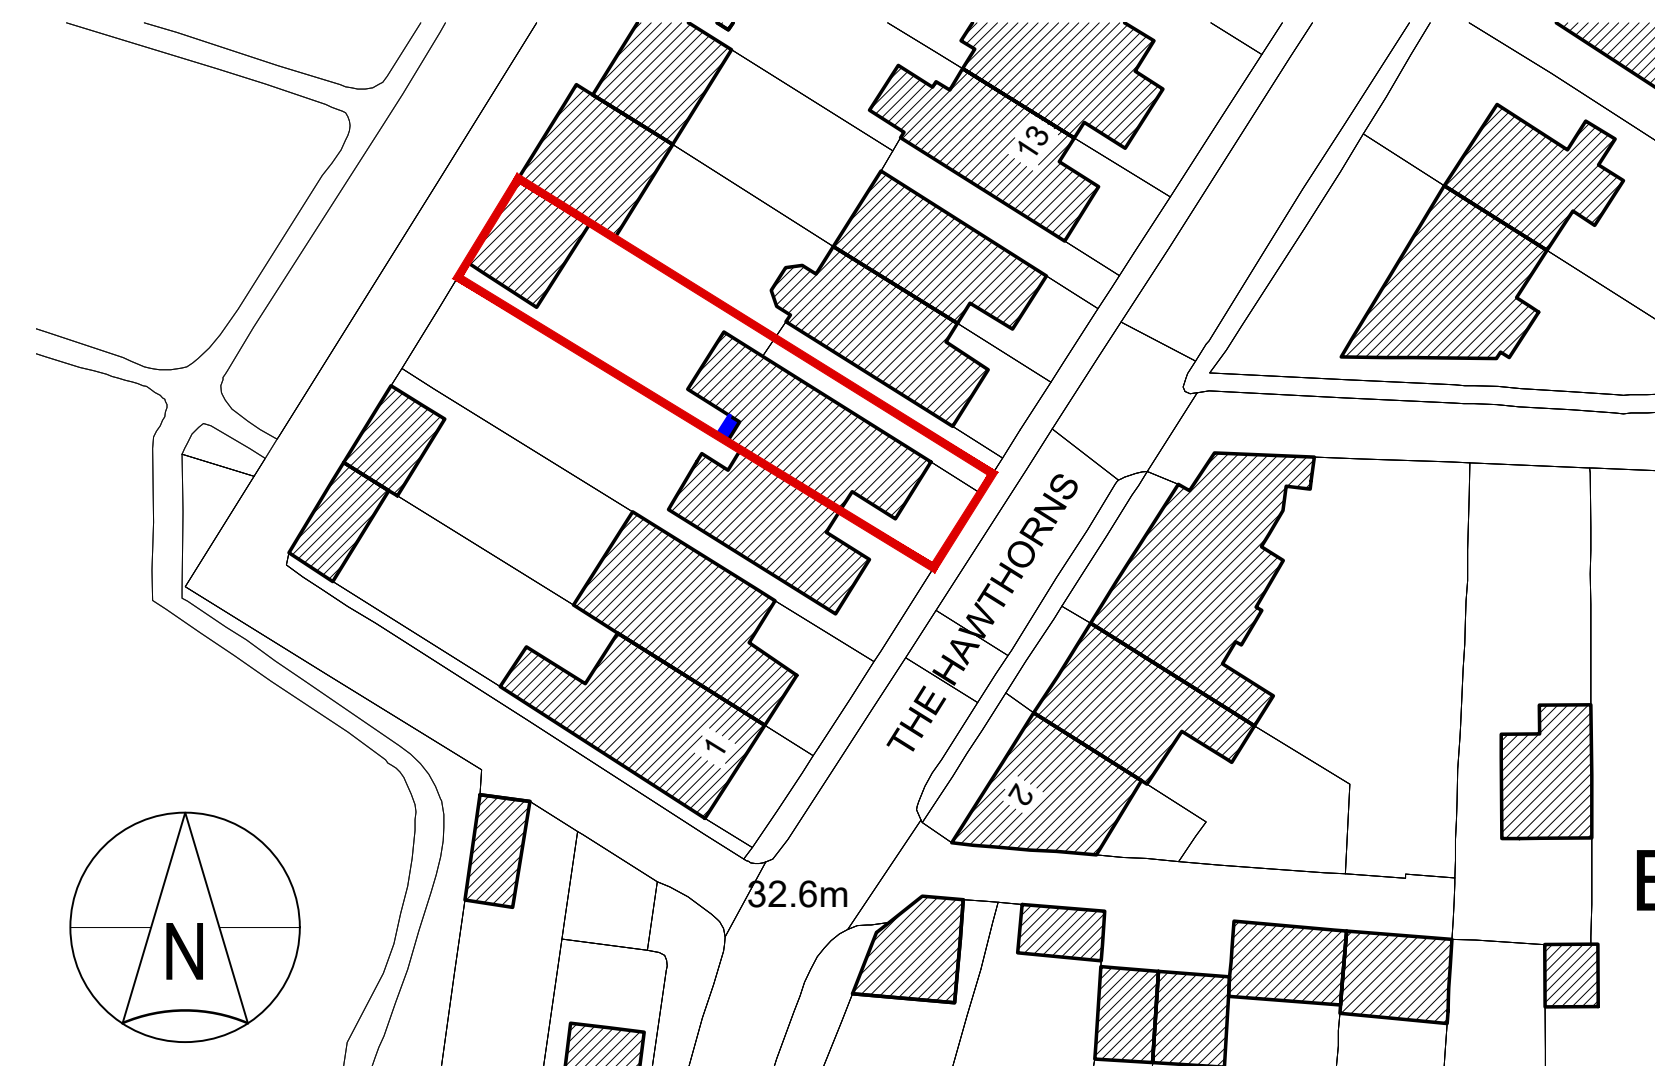

BLOCK PLAN 1:500

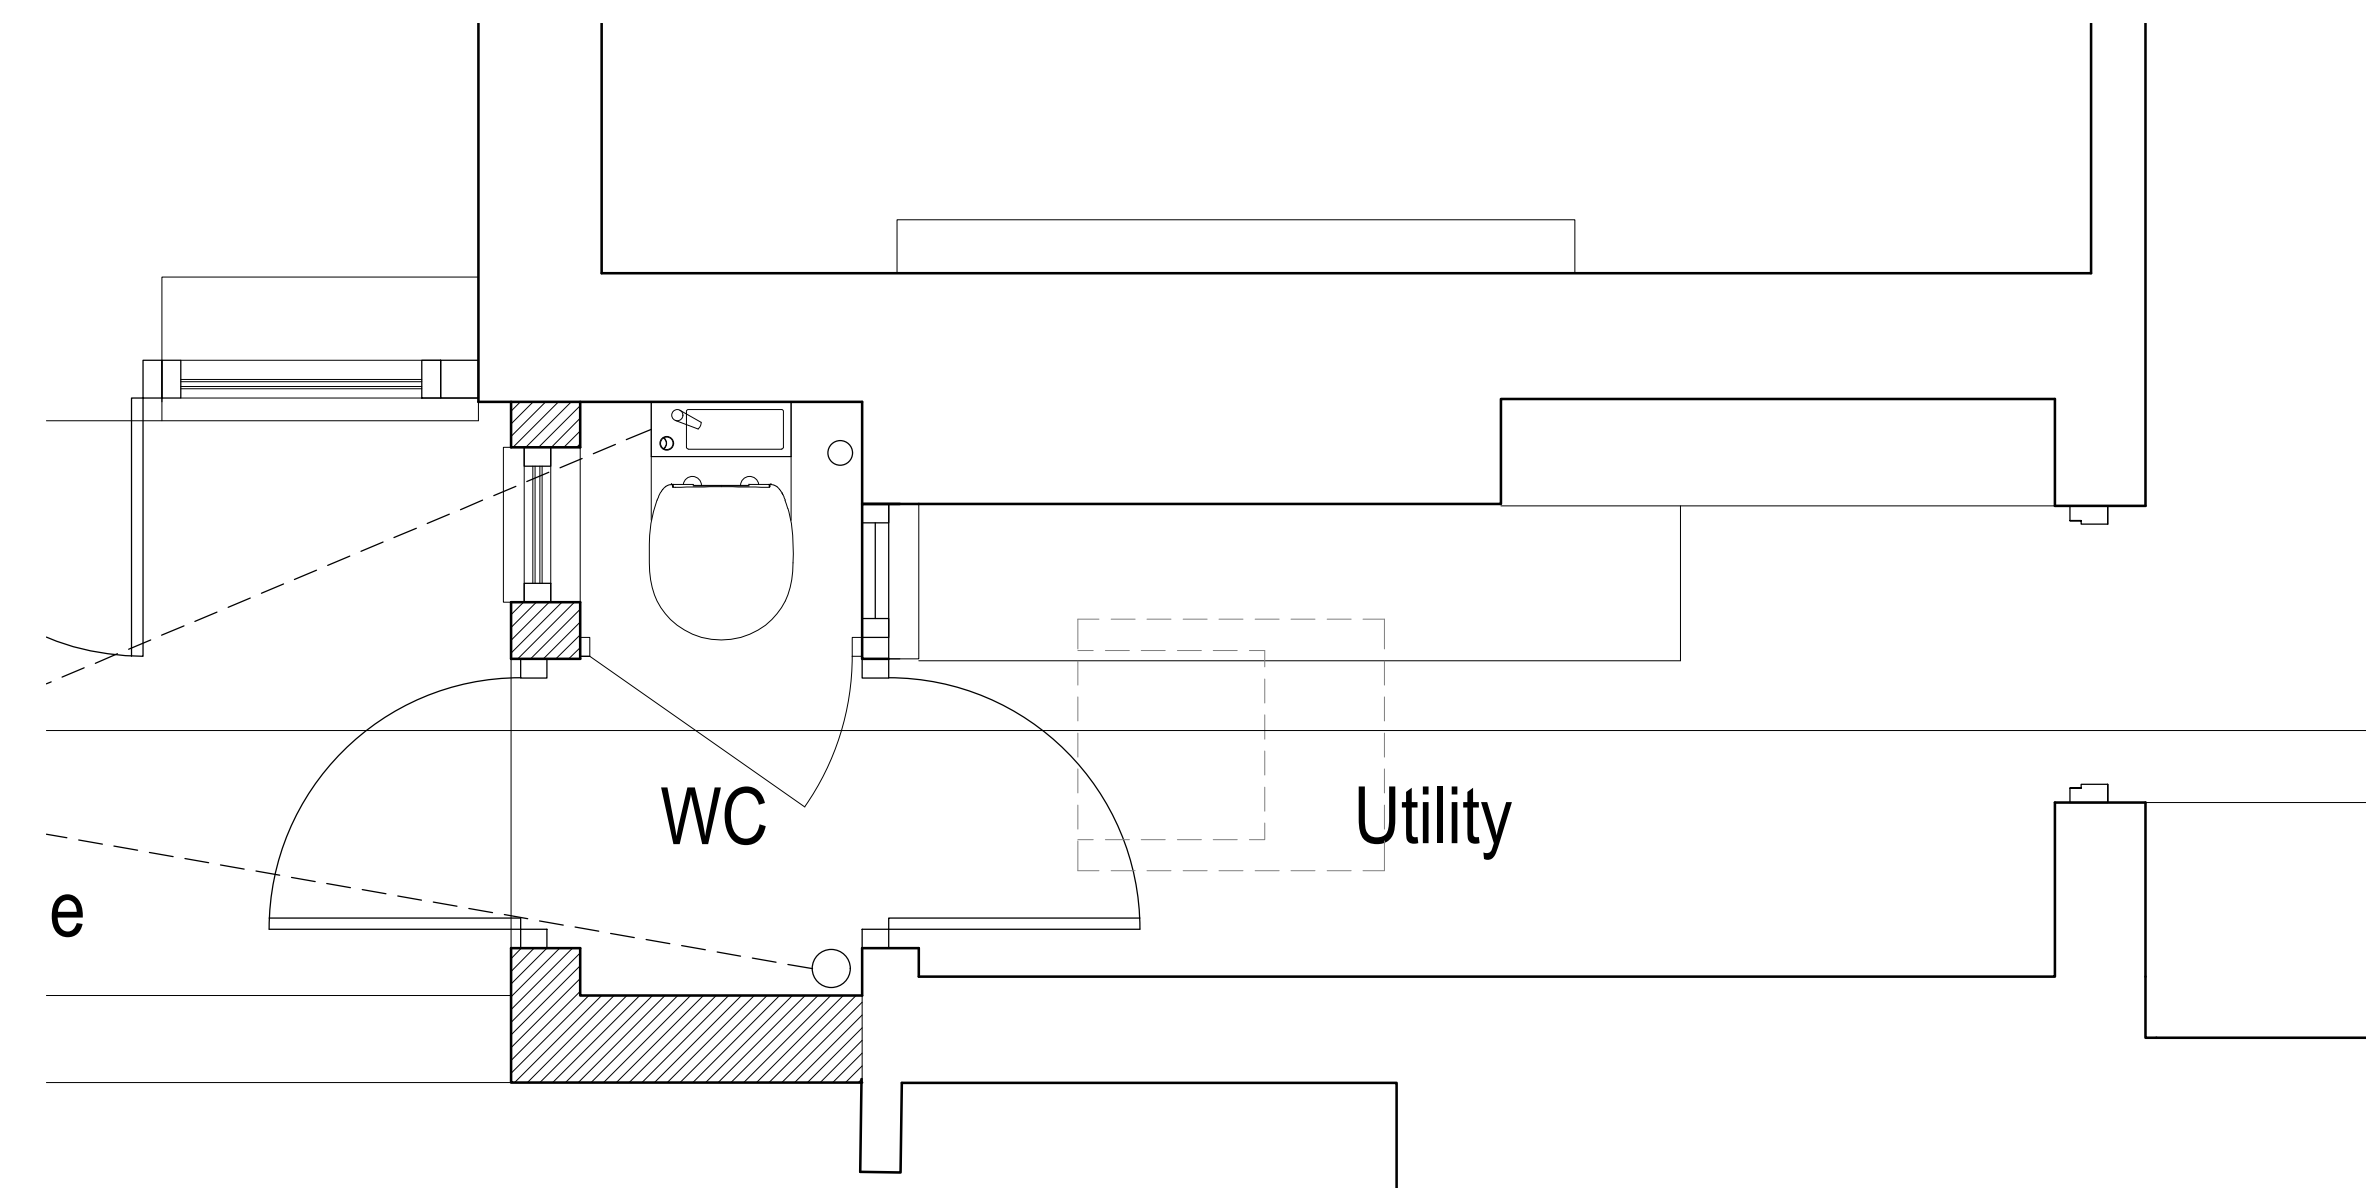

GROUND FLOOR PLAN 1:20

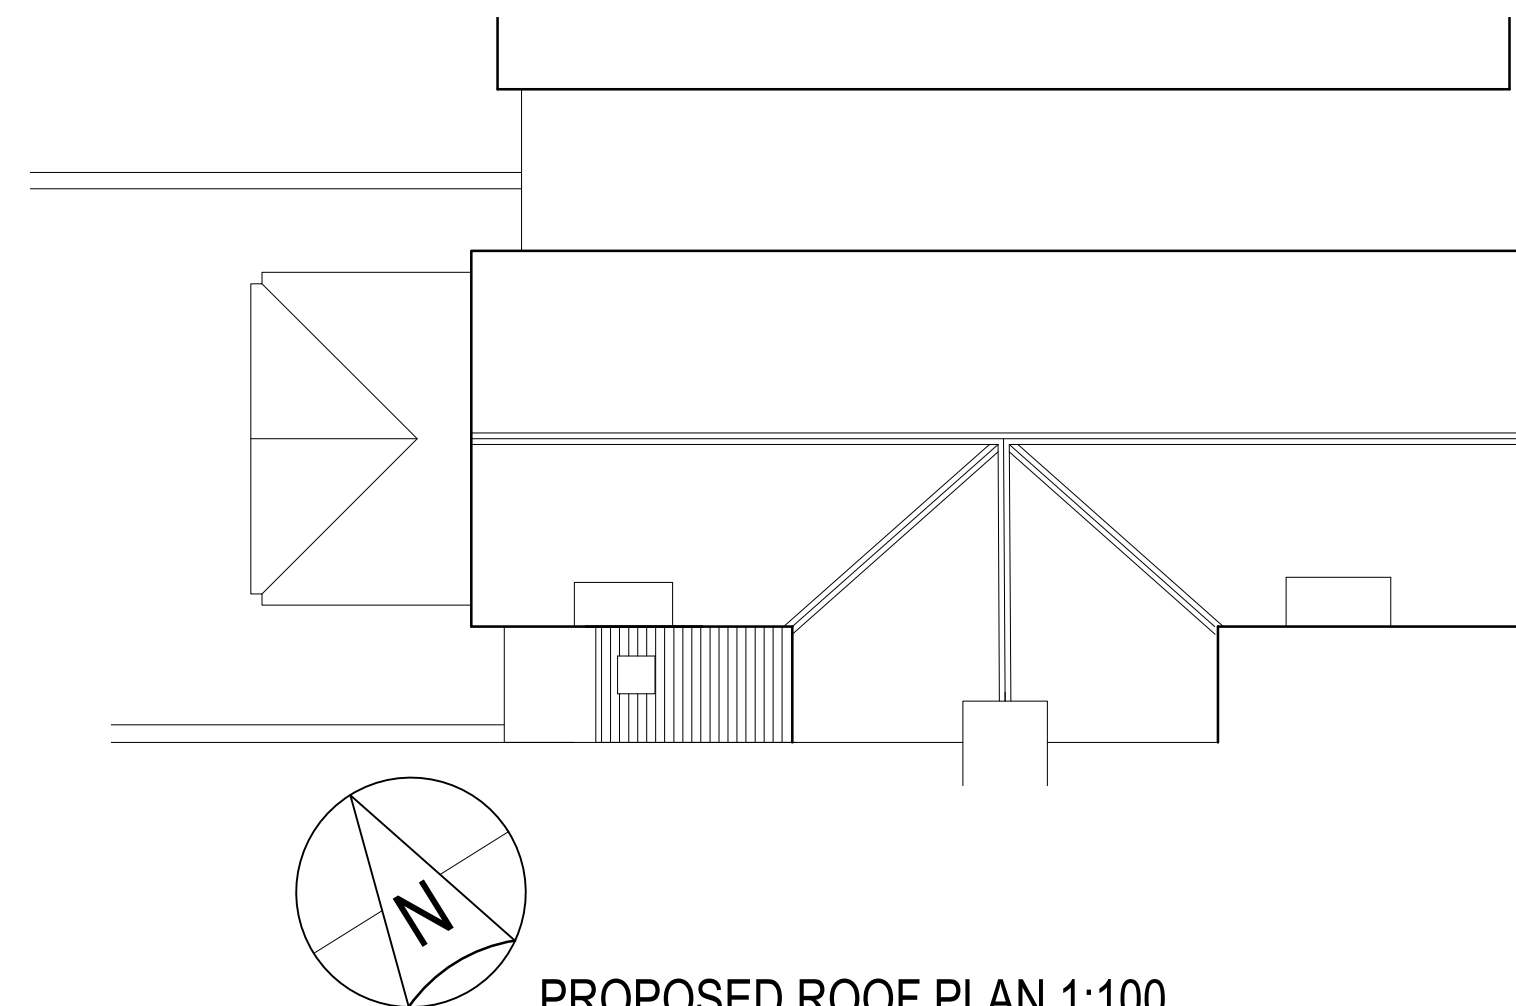

PROPOSED ROOF PLAN 1:100

OUTLINE SPECIFICATION OF WORKS:

The proposal is to extend the existing Utility to form WC area.

Walls:

- Timber frame finished in Self coloured render .

Roof:

- GRP lead grey colour.
- Rain water goods UPVC to match existing.

Windows and Doors:


- Existing UPVC Window and Door reused.

Drainage:

- New drainage will connect to the existing under ground drainage.



REAR ELEVATION 1:50 (Showing proposed neighbours extension)

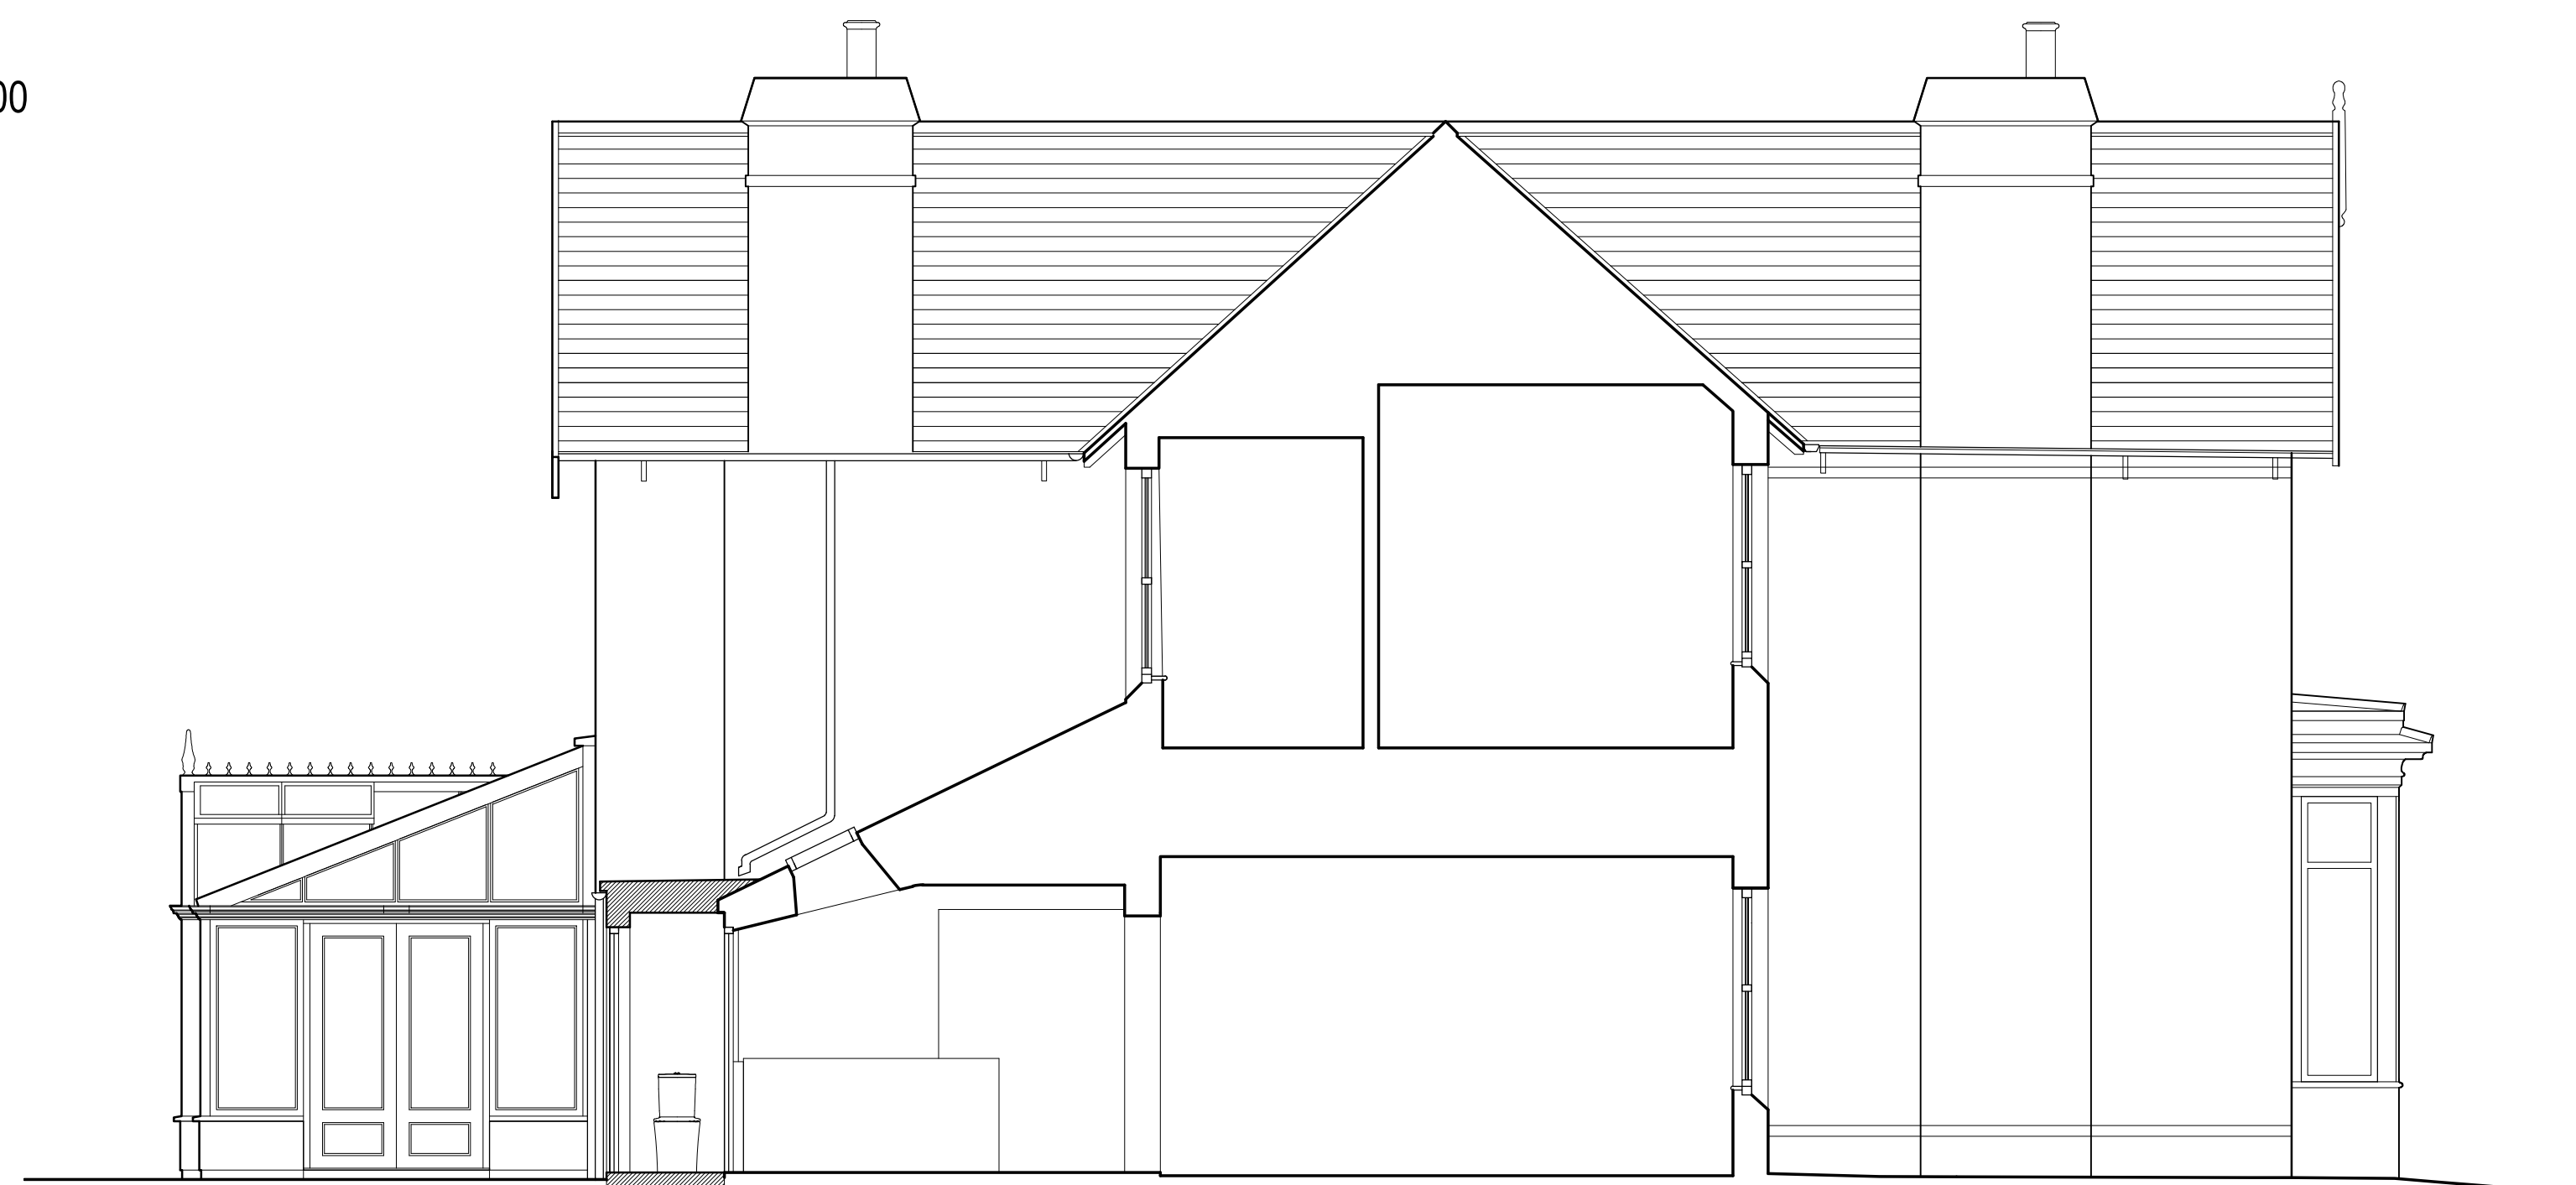

SECTION AA 1:50