



BLOCK PLAN
scale 1:500

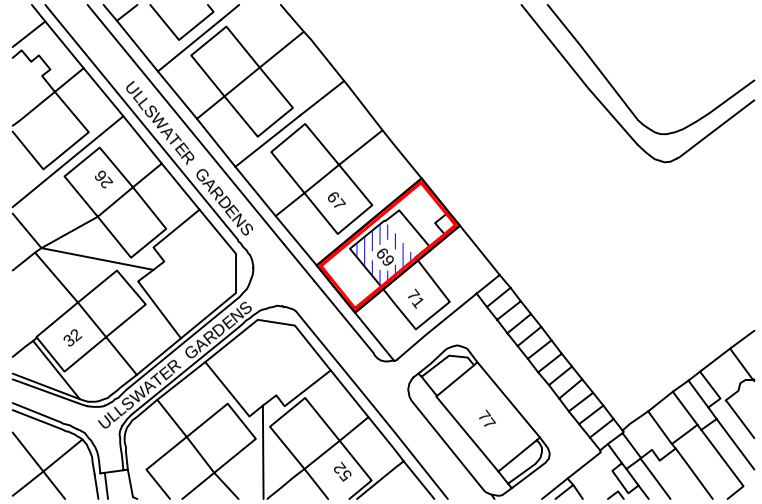

LOCATION PLAN
scale 1:1250

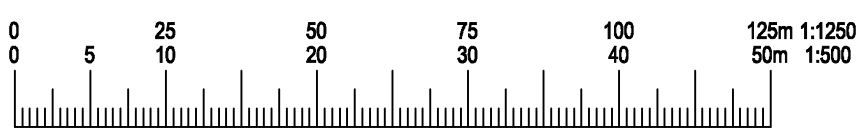

drawnplans.co.uk

Project:
Loft Conversion with
Dormer Window to Rear.

For:
Michael Hobson
69 Ullswater Gardens
South Shields
Tyne And Wear
NE34 0PS

Scale:	Dwg. no:	Ref. no:
As shown	Sheet 4	A00
Drawn by:	Date Drawn:	
L.R.	14-February-2022	

For Drawings Tel: 0800 7836790

E-mail :- drawnplansco@aol.com