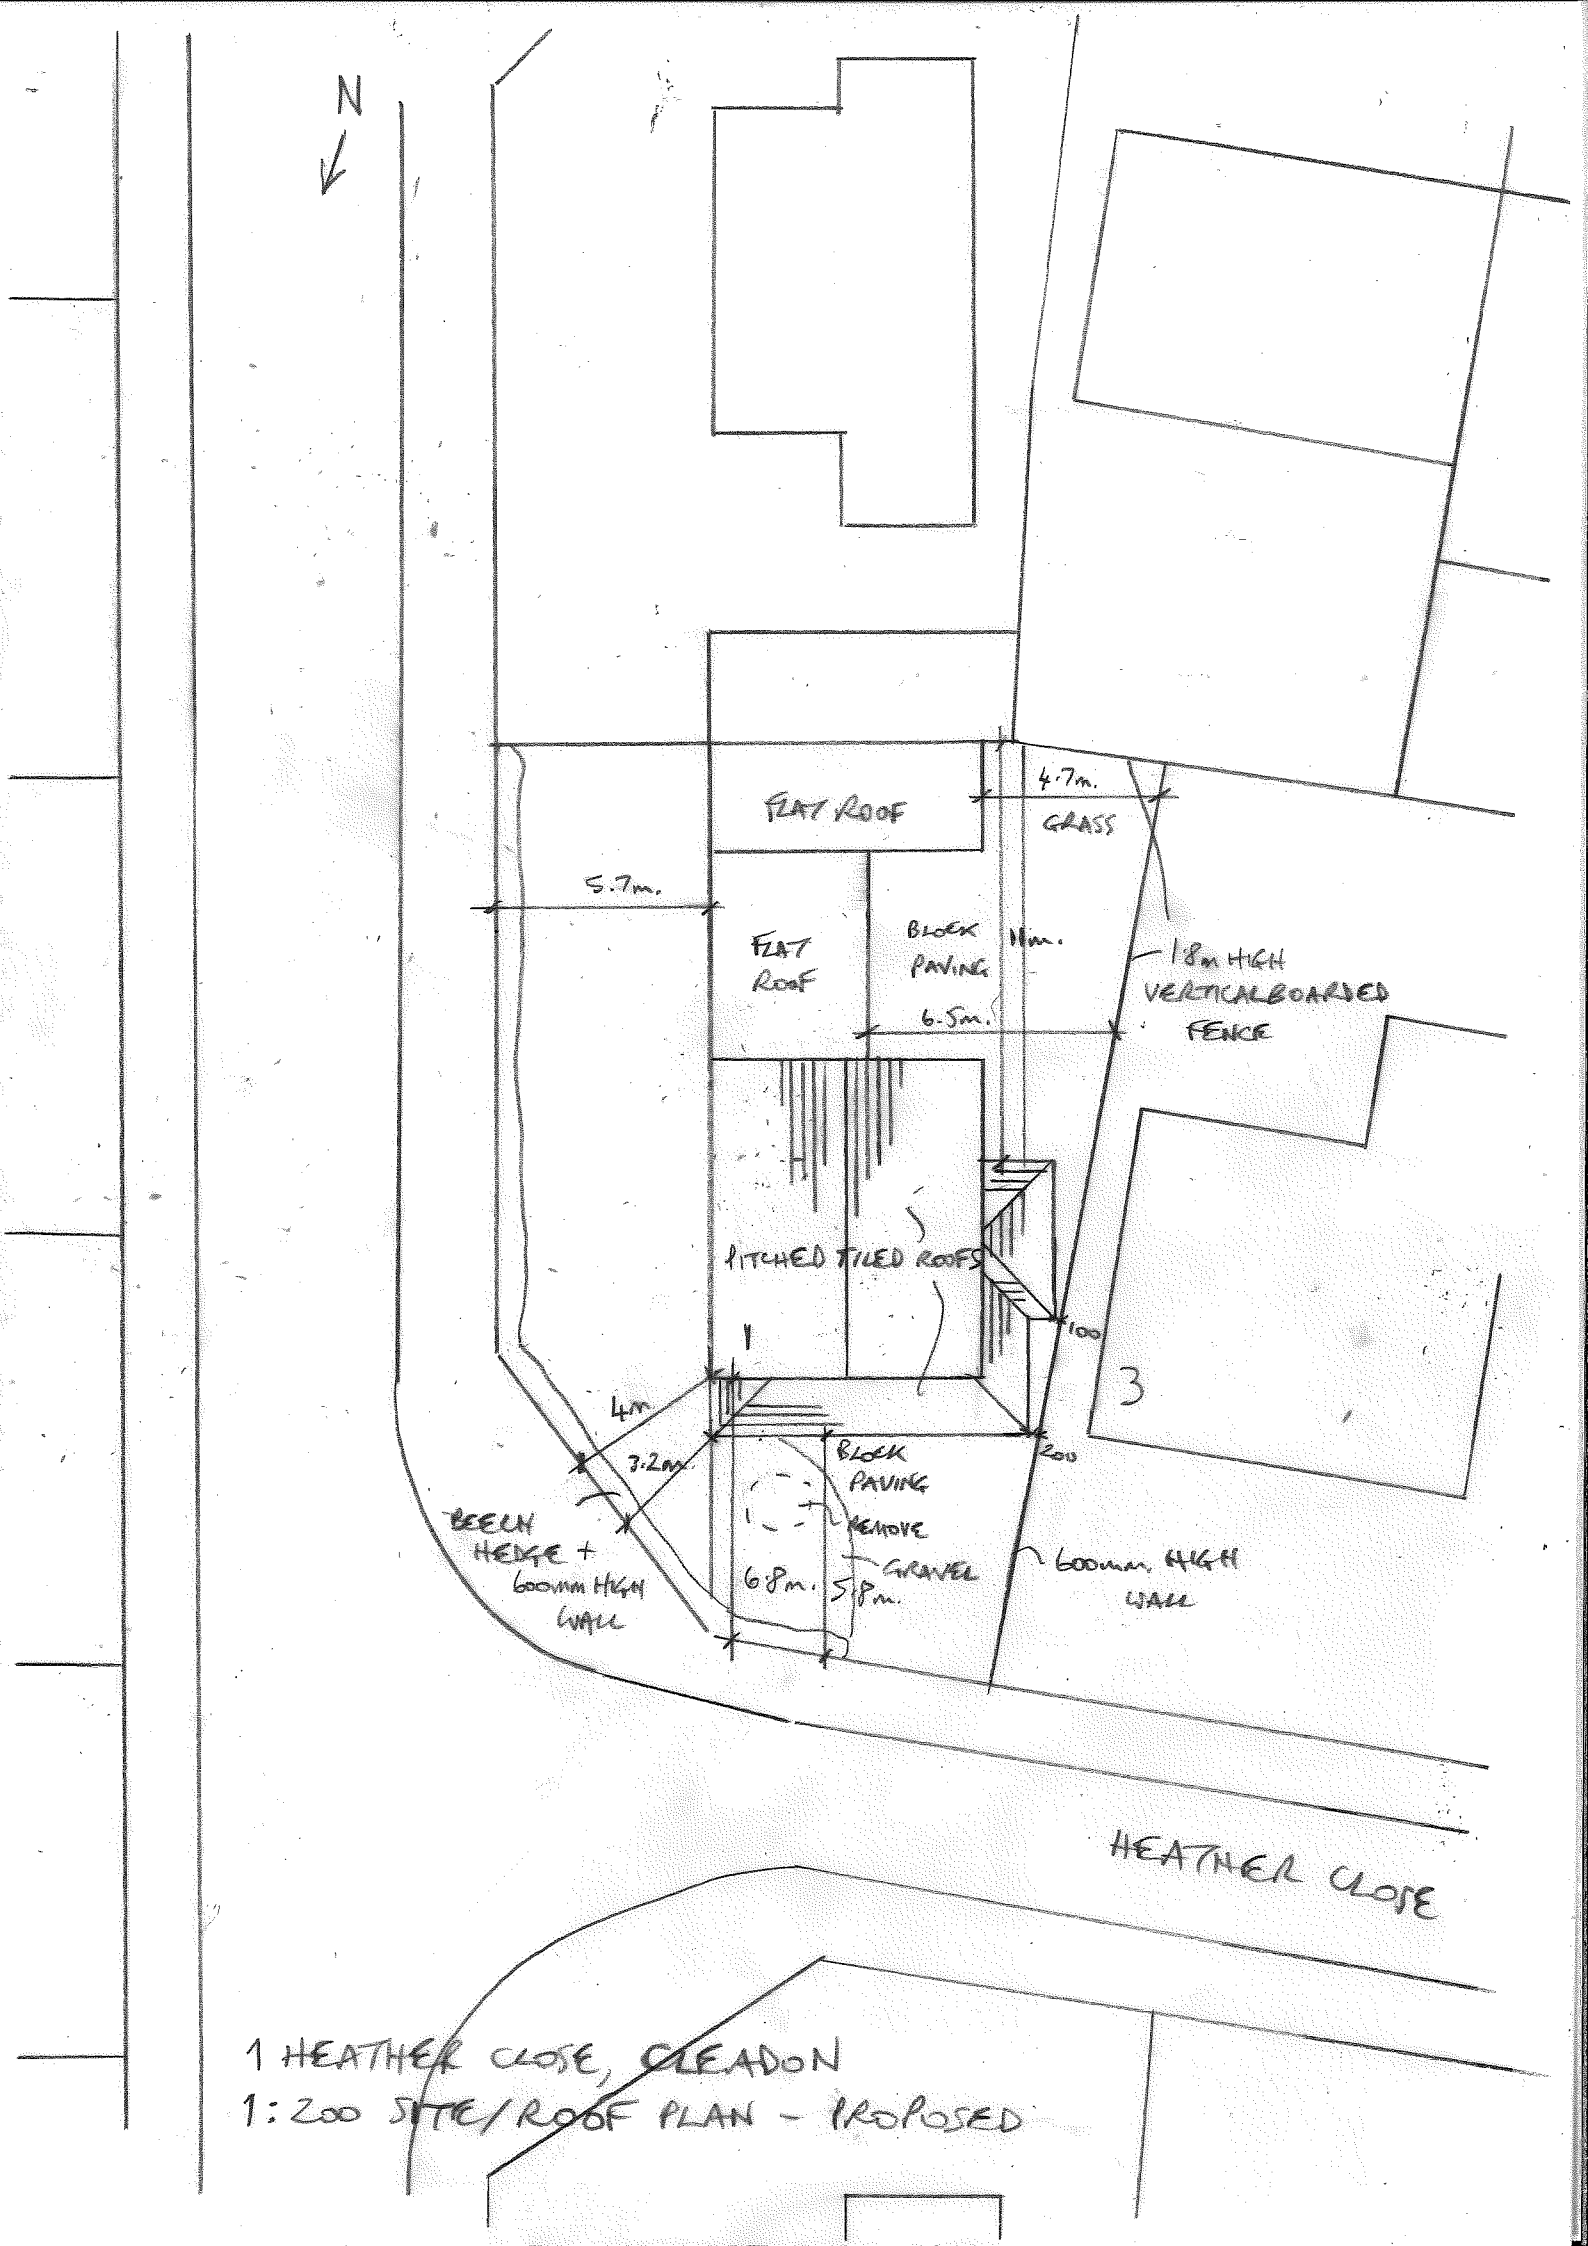


1 HEATHER CLOSE, CLEADON

1:200 SITE/ROOF PLAN - PROPOSED