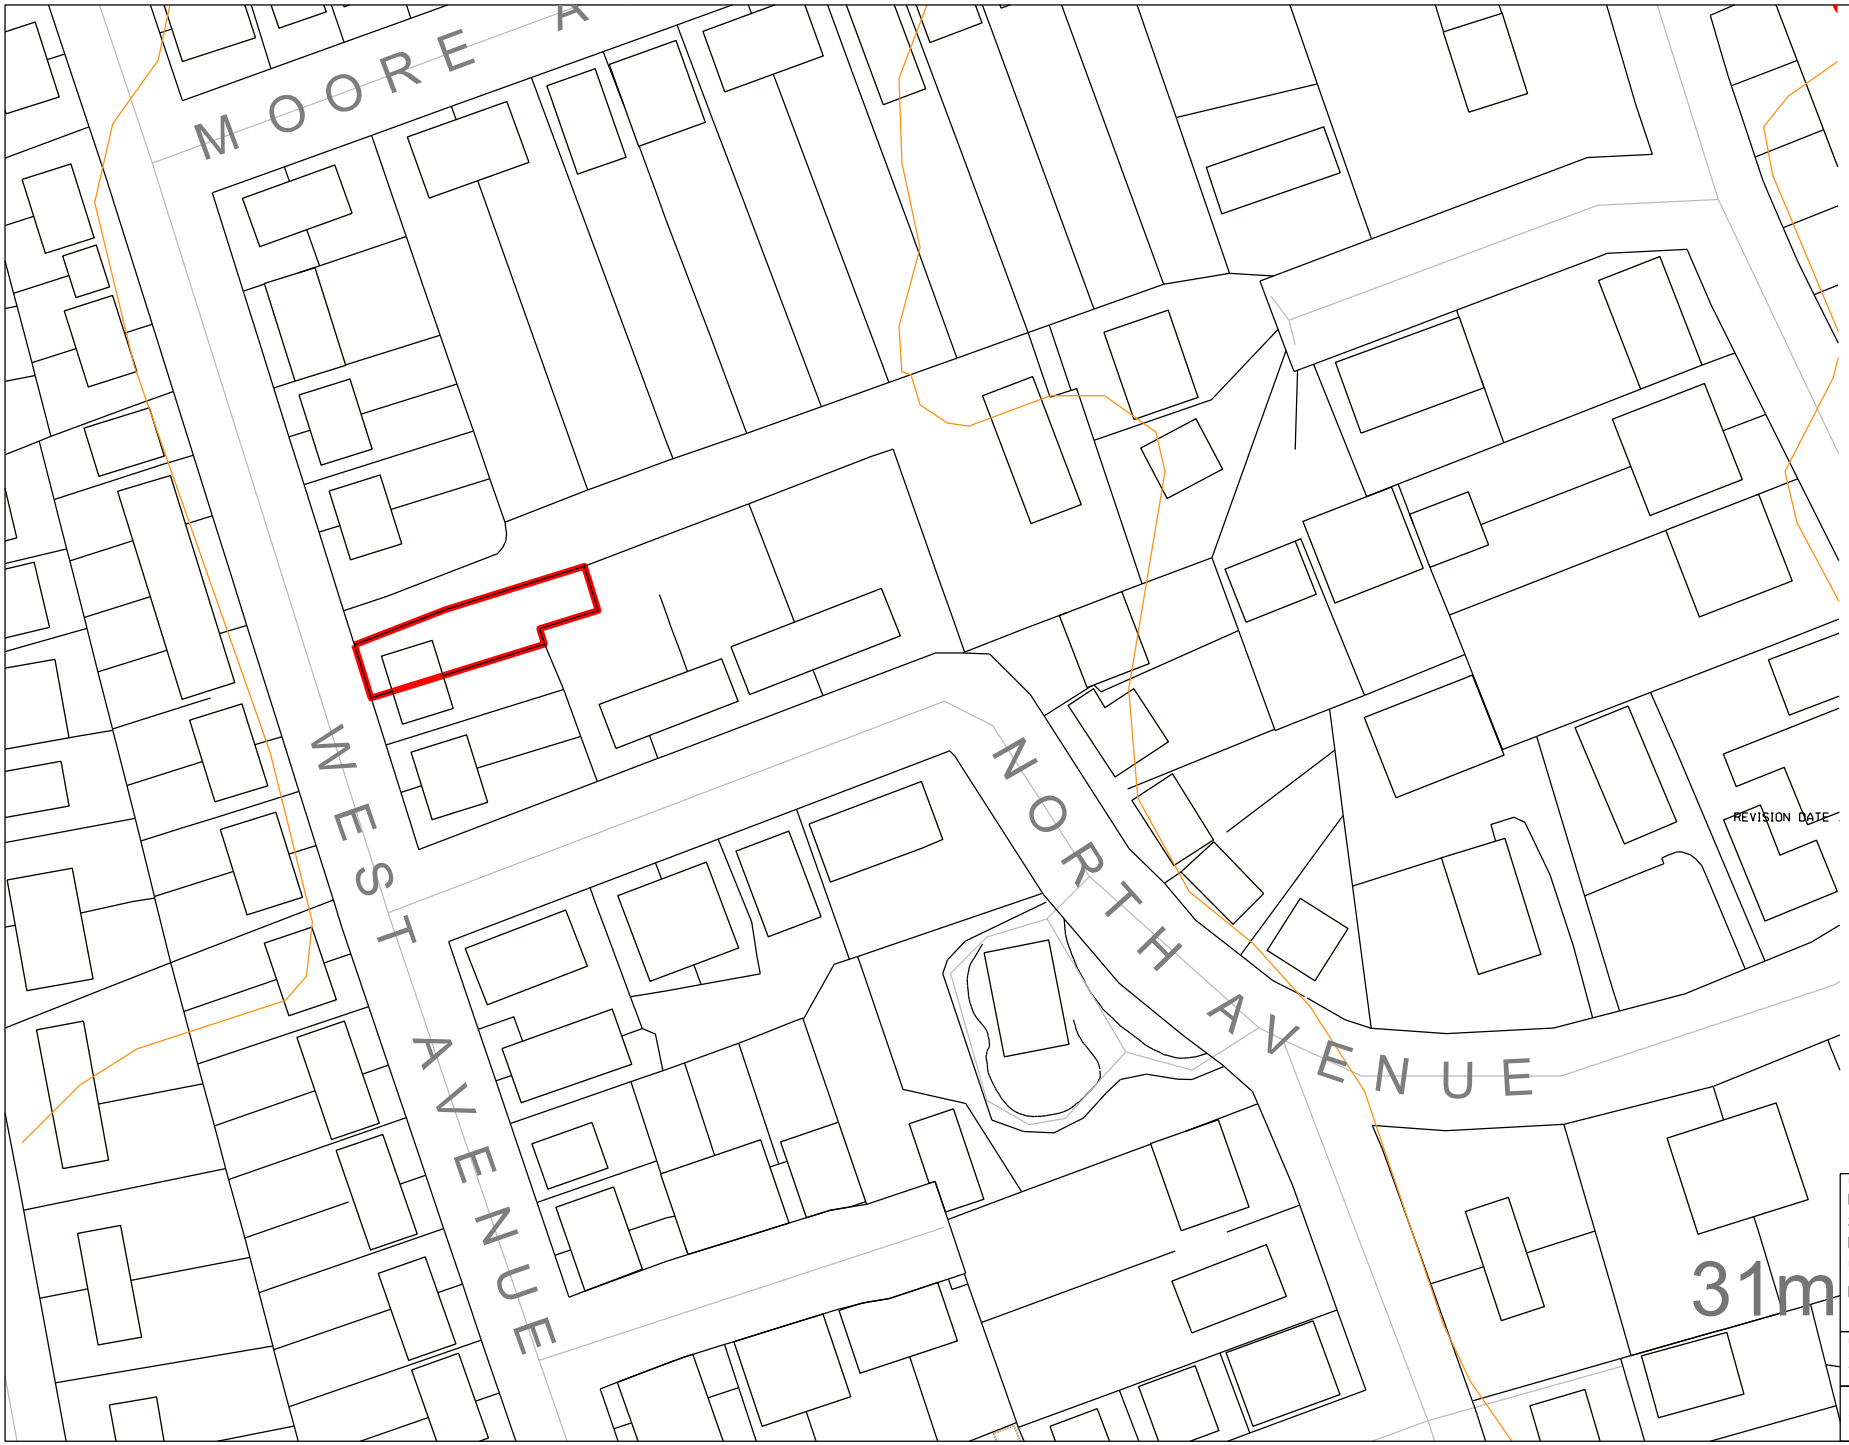



REVISION DATE / DESCRIPTION

PROJECT NAME
PROPOSED EXTENSIONS AND ALTERATIONS
AT 98 WEST AVENUE,
SOUTH SHIELDS,
NE34 6BH

DRAWING TITLE
LOCATION PLAN

| DATE | DWG NO. |
|---|---|
| 20-02-22 | C-00 |
| SCALE | REV |
| 1:1250@A4 | |