Do not scale the drawing. Use figured dimensions in all cases. Check all dimensions on site. Report any discrepancies to LH before proceeding.


ALL STRUCTURAL ELEMENTS TO REFER TO SE SPECIFICATION.



EXISTING OUT HOUSE IMAGE




EXISTING REAR OF PROPERTY.

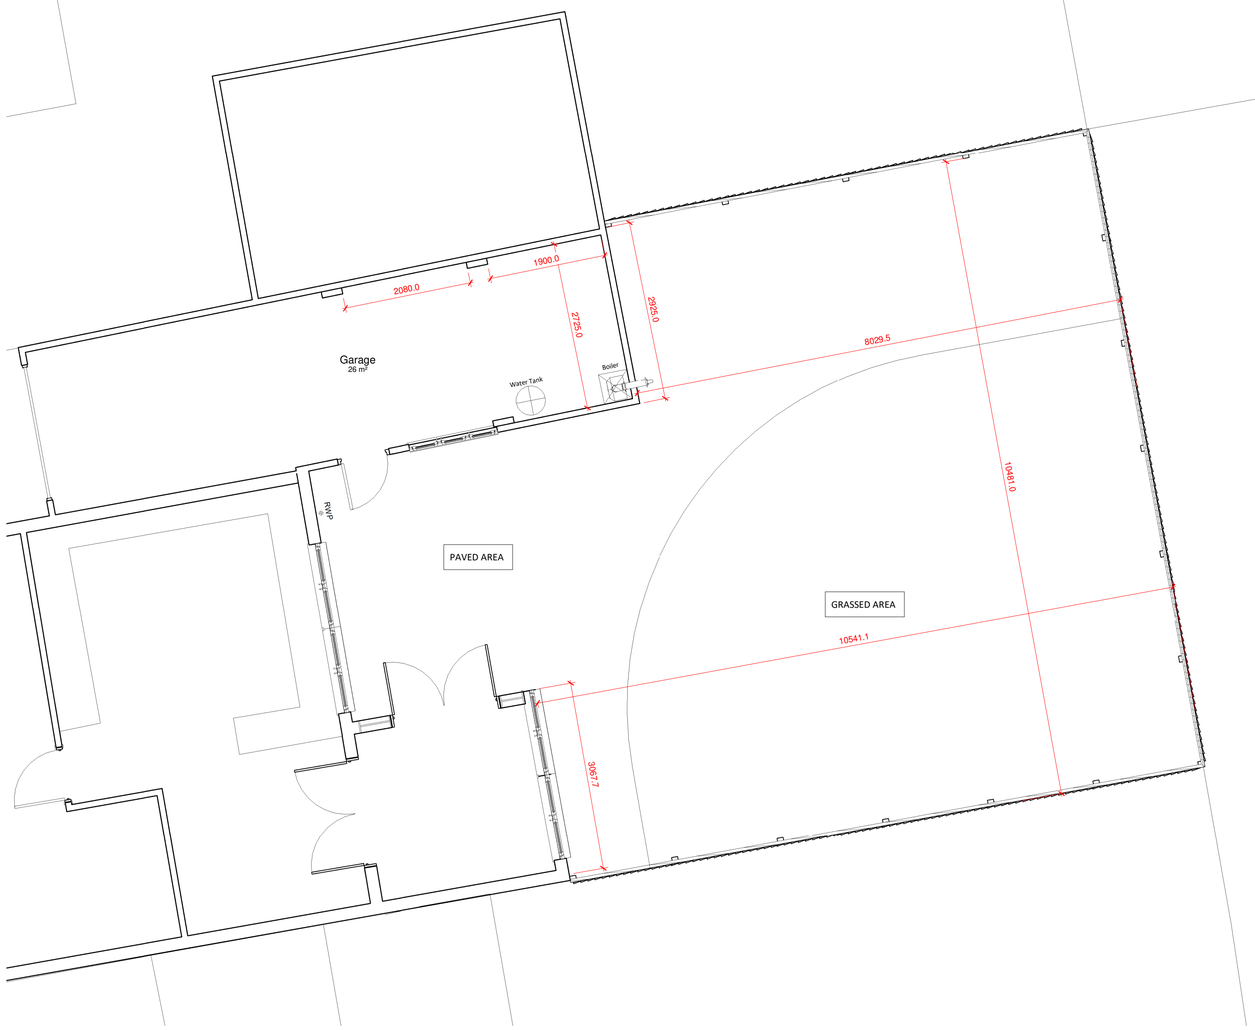

0.1 Existing GF Plan

1 : 50

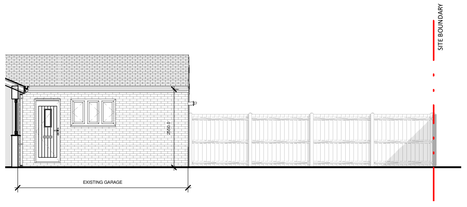


0.1 Existing Elevation - North Facing

1 : 100



0.2 Existing Elevation - West Facing


1 : 100

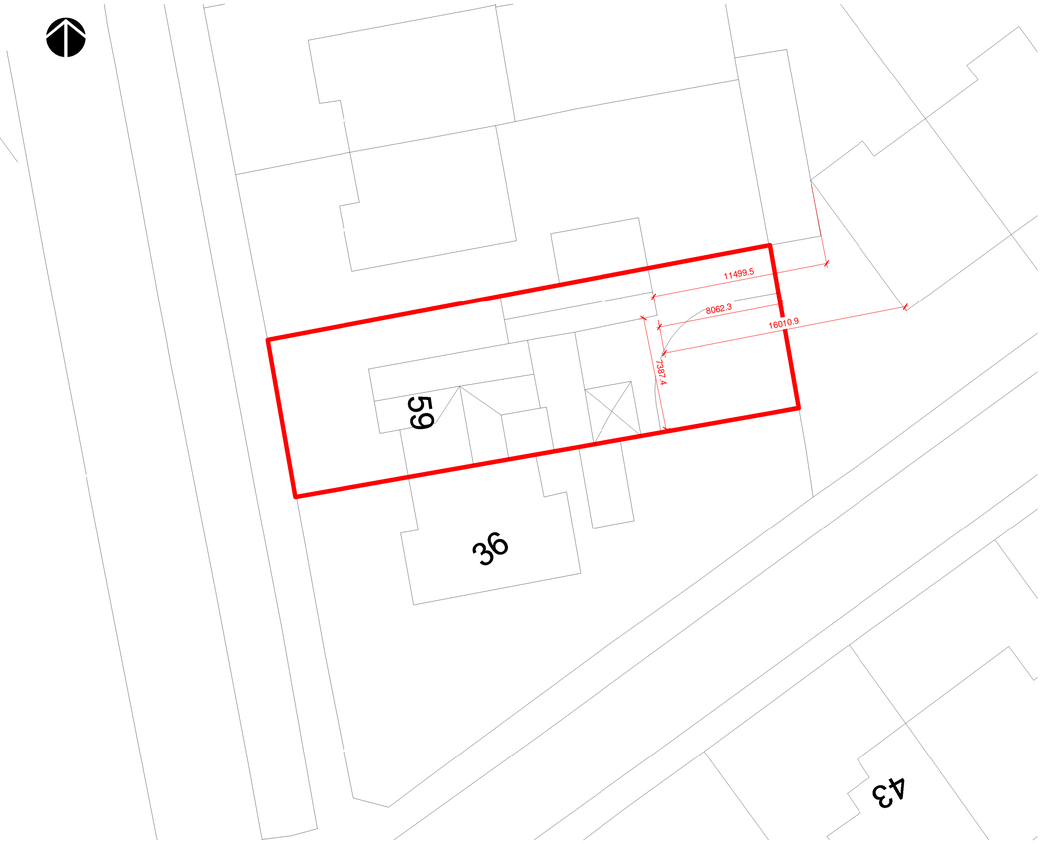

0.1 Existing Block Plan

1 : 200

GRAPHIC SCALE: 1:50

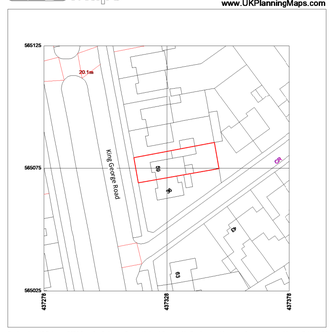

UK Planning Maps
01856 898 022
www.UKPlanningMaps.com

Produced on 15 February 2022 from the Ordnance Survey National Geographic Database and incorporating surveyed revision available at this date.
This map shows the area bounded by 437278 565025,437378 565025,437378 565125,437278 565125,437278 565025
Reproduction in whole or part is prohibited without the prior permission of Ordnance Survey.
Crown copyright 2022. Supplied by copia ltd trading as UKPlanningMaps.com a licensed Ordnance Survey partner (100054135).
Data licence expires 15 February 2023. Unique plan reference: v1of1530990101892

10 0 10 20 30 40 50

0.1 Location Plan_

1 : 1250

Lighthouse ARCHITECTURE

Project
59 King George Road, South Shields, NE34 0SR

Project Title
100-01 - Existing Plans

Status
PLANNING

Drawn By
Author

Scale at A1
As indicated

Date
10/20/21

Revision

Revision	Date	Drawn By	Comments
1	12.2.21	JW	
2	14.4.22	JW	

C - THIS DRAWING IS THIS COPYRIGHT OF LHA. NO COPYING OR DISTRIBUTION OF THIS DRAWING OR ANY PART IS PERMITTED WITHOUT PRIOR WRITTEN NOTICE OR PERMISSION.

THE DRAWING IS FOR PLANNING/ BUILDING CONTROL PURPOSES ONLY. ALL DIMENSIONS TO CHECKED ON SITE PRIOR TO COMMENCEMENT OF WORKS AND PRIOR TO ANY MANUFACTURE.

ANY DISCREPANCIES TO BE BROUGHT TO THE ATTENTION OF LHA.

Email - lighthousearchitecture@hotmail.com

Tel - 07710 046506

A1 SIZE - SCALE AS SHOWN