

Do not scale the drawing. Use figured dimensions in all cases. Check all dimensions on site. Report any discrepancies to LH before proceeding.

ALL STRUCTURAL ELEMENTS TO REFER TO SE SPECIFICATION.

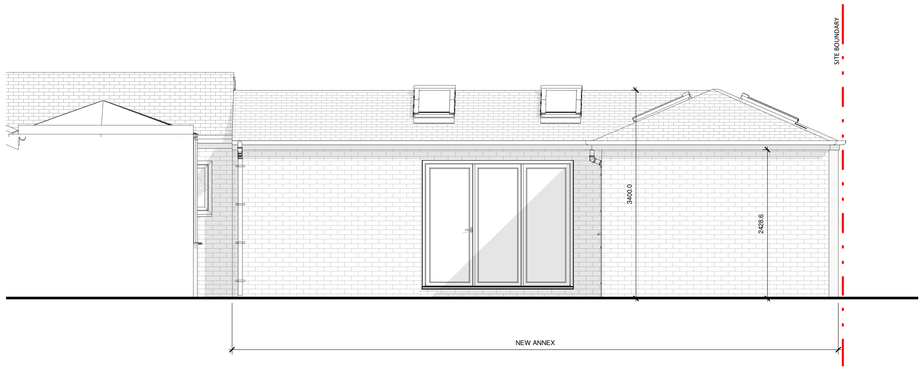


0.1 Proposed Elevation - North Facing

1 : 50

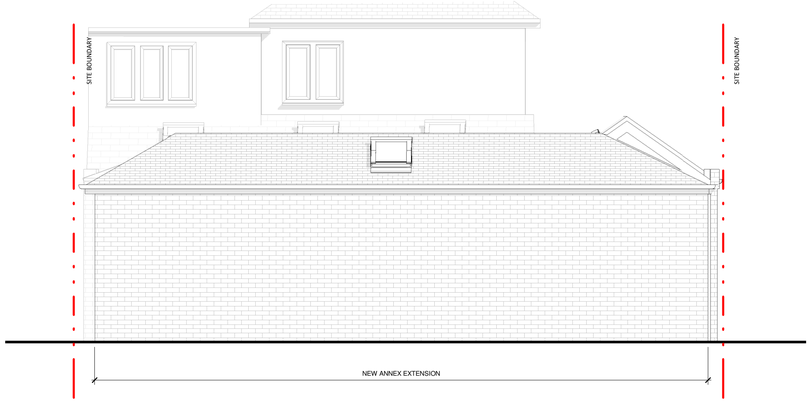


0.2 Proposed Elevation - West Facing

1 : 50

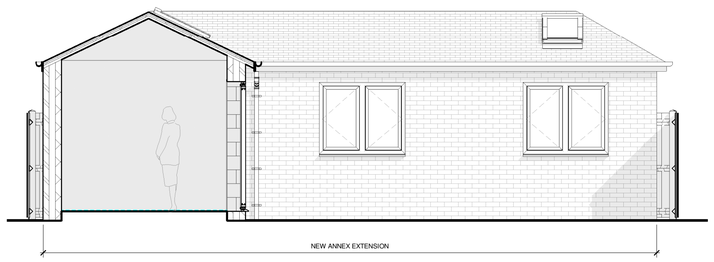

0.1 Proposed Elevation - East Facing

1 : 50

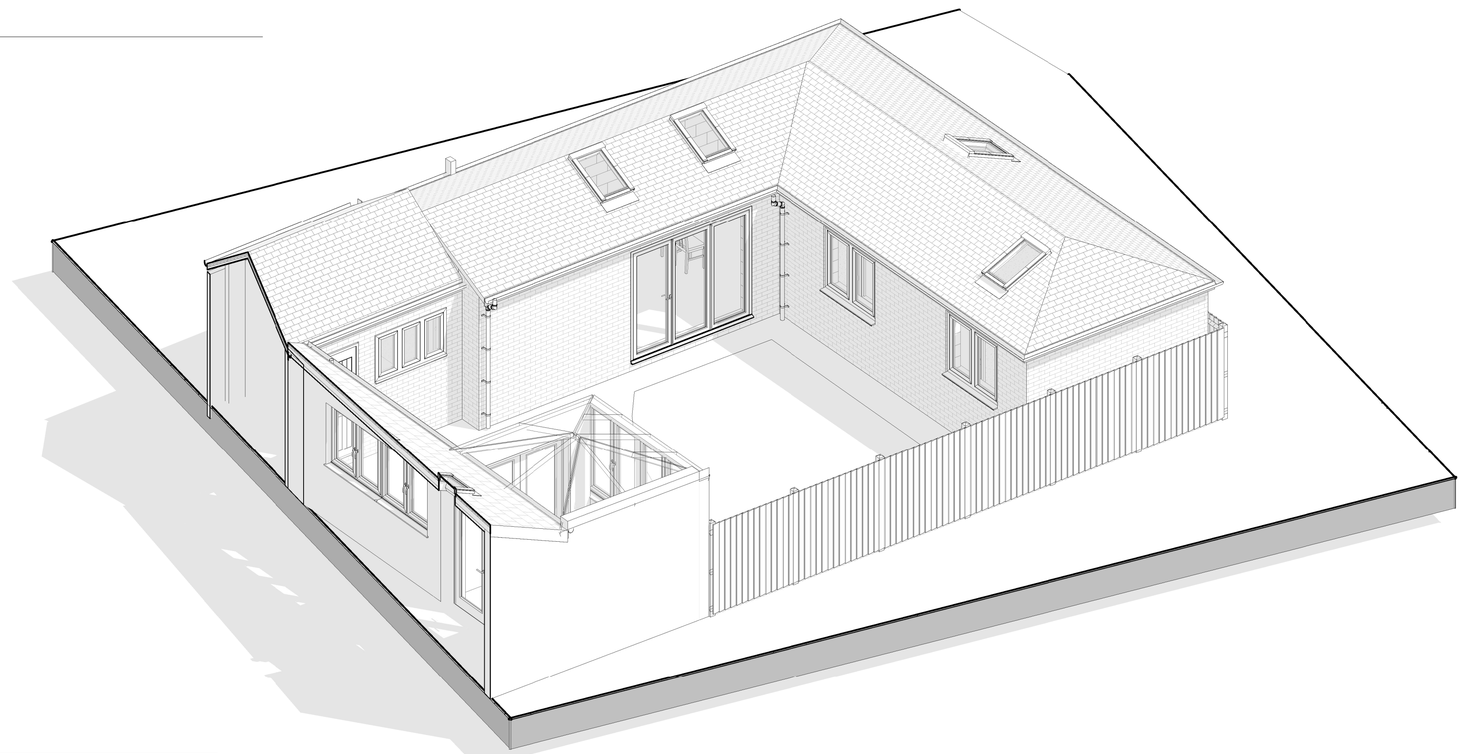

{3D}

External Face Finish	- External Brickwork to match existing property
Rainwater Goods	- Black PVC half round gutter with Black DP.
Windows Finish - Doors	- White UPVC windows.
Roof Finish	- Roof tiles - Marley Eternit Concrete interlocking panels
Fascia Finish	- White fascia.

Material Legend

1 : 20

0 1 2 3 4 5

GRAPHIC SCALE: 1:50

Lighthouse ARCHITECTURE

Project
59 King George Road, South Shields, NE34 0SR

Project Title
300-02 - Proposed Elevations - 3d

Status
PLANNING

Drawn By
Author

Scale at A1
As indicated

Date
02/16/22

Revision

Revision	Date	Drawn By	Comments
1	12.2.21	JW	
2	12.4.22	JW	

C - THIS DRAWING IS THIS COPYRIGHT OF LHA. NO COPYING OR DISTRIBUTION OF THIS DRAWING OR ANY PART IS PERMITTED WITHOUT PRIOR WRITTEN NOTICE OR PERMISSION.

THE DRAWING IS FOR PLANNING/ BUILDING CONTROL PURPOSES ONLY. ALL DIMENSIONS TO CHECKED ON SITE PRIOR TO COMMENCEMENT OF WORKS AND PRIOR TO ANY MANUFACTURE.

ANY DISCREPANCIES TO BE BROUGHT TO THE ATTENTION OF LHA.

Email - lighthousearchitecture@hotmail.com

Tel - 07710 046506

A1 SIZE - SCALE AS SHOWN