


B

Seemless fencing @ 2400 high with painted finish in delicate white to be used against garages to the rear of Toad Hall



C

Lead to be used for the capping to seemless vertical fencing

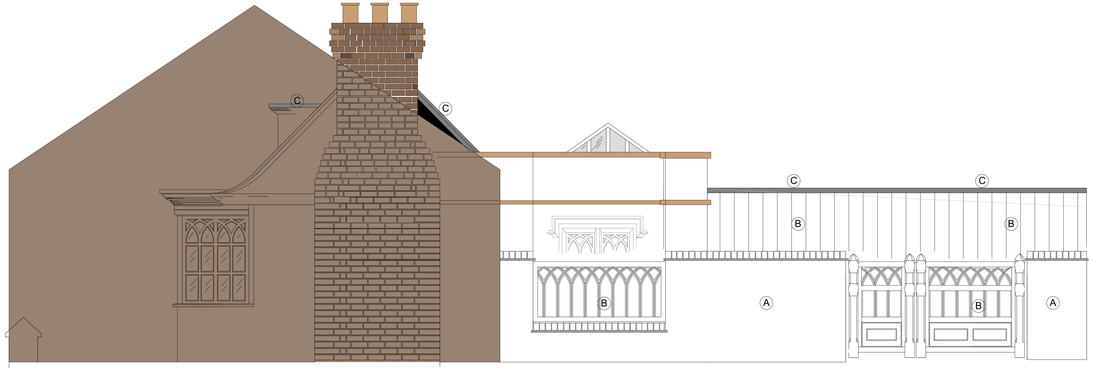



5m

1m 2m 3m 4m 5m



A


Proposed brickwork for the perimeter wall to be built from original hand crafted bricks
Brick on edge to be used as coping

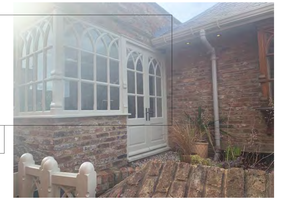

B

Delicate shade of white to be used for garden gates, small panel of fencing below window and seemless fencing to side of garden to block out garages to the rear of Toad Hall



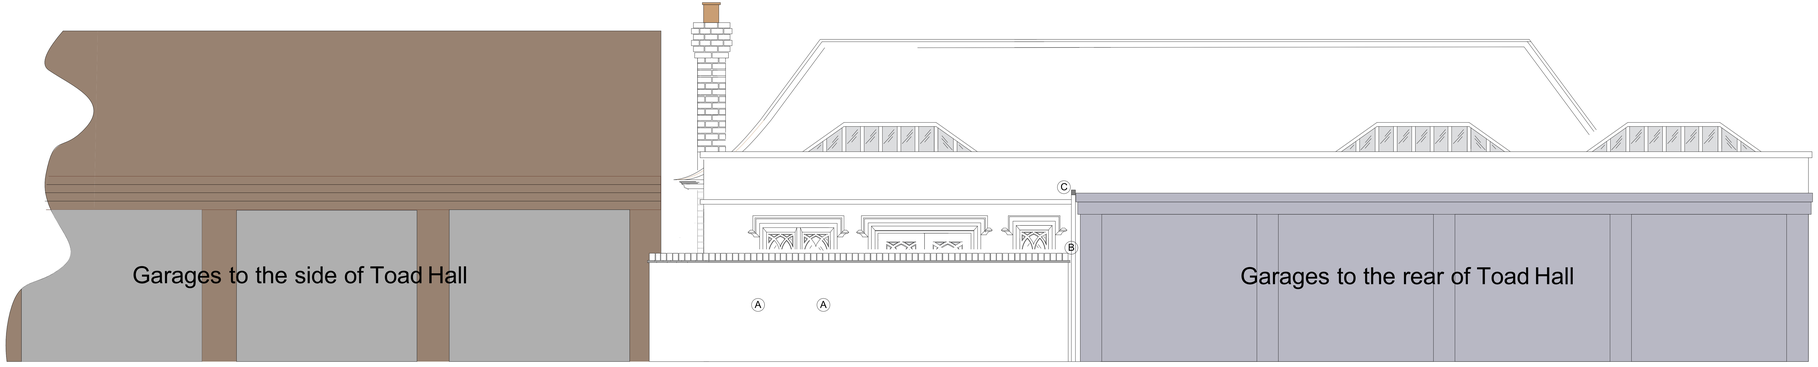


HG DESIGN SOLUTIONS

Toad Hall, Front Street, East Boldon, NE36 0SE

Michael Stephenson Toad Hall Proposed garden extension Scale 1 : 20 A 0 14 01 2022

This drawing is the sole copyright of HG Design Solutions and must not be used or reproduced in full or part without express written authority All details are subject to a final site survey. ©