


Pavement and East Boldon front street

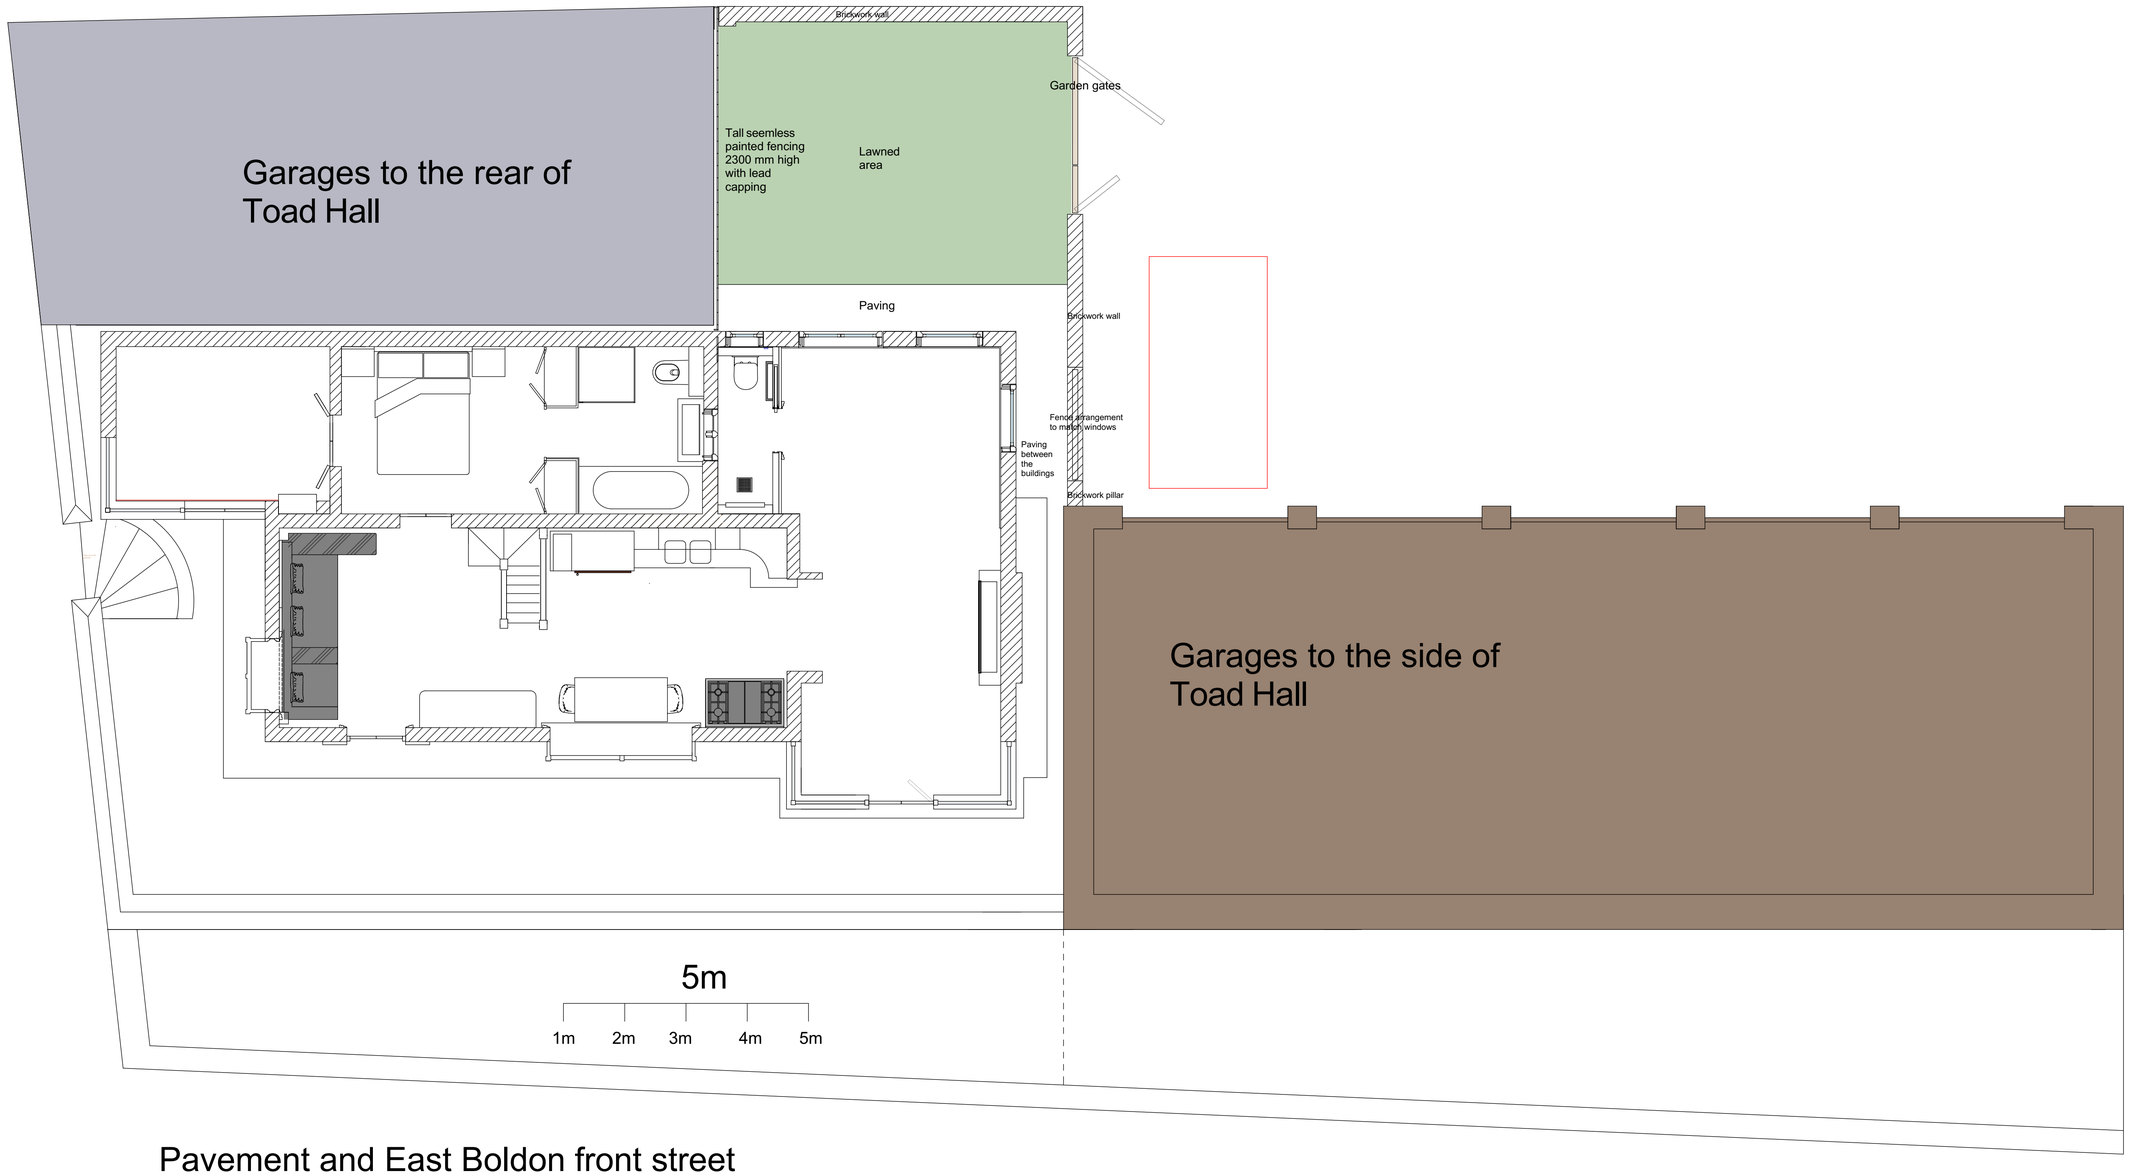







Reference pics of the front of the property showing old bricks used for brich building and painted finish to windows with Gothic traces

HG DESIGN SOLUTIONS

Toad Hall
Front Street
East Boldon
NE36 0SE

[redacted]
hgdesignsolutions.com

Client: Michael Stephenson

Drawing Title: Toad Hall proposed garden extension
Scale: 1 : 50 A1
Date: 14 Jan 2022
Drawn By: MS
Drawing No.

This drawing is the sole copyright of HG Design Solutions and must not be used or reproduced in full or part without express written authority. All details are subject to a final site survey.
©