




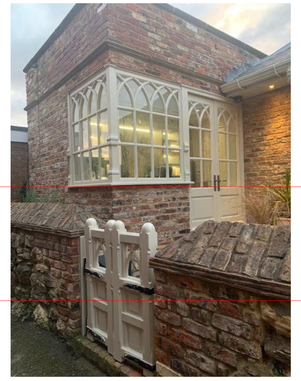

Wall detail using re claimed hand made bricks showing coping detail:

Tile and brick on edge a simpler detail not saddleback like this front wall to the property

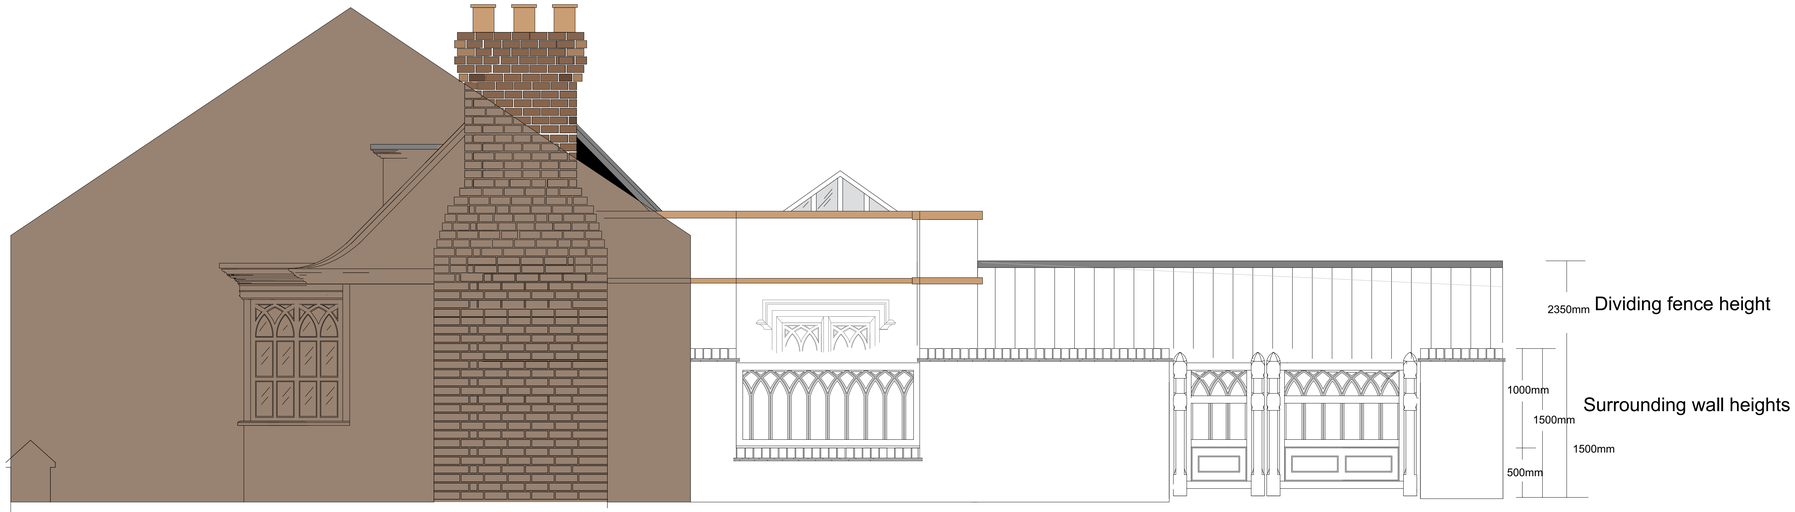

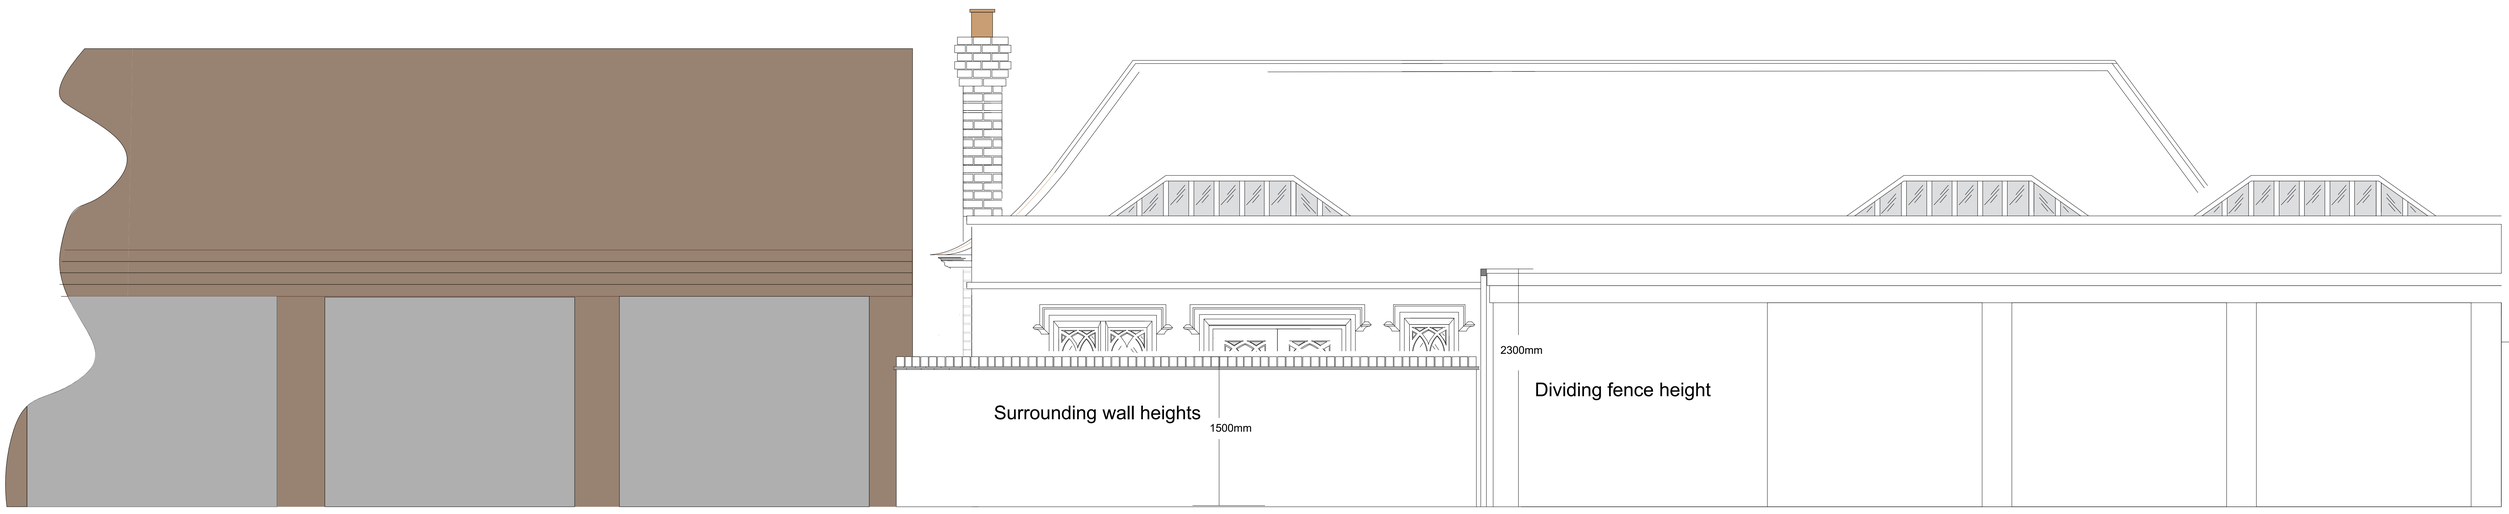

Michael Stephenson Toad Hall Rear wall & dividing fence heights Scale 1 : 20 A 0 14 01 2022

This drawing is the sole copyright of HG Design Solutions and must not be used or reproduced in full or part without express written authority All details are subject to a final site survey. ©