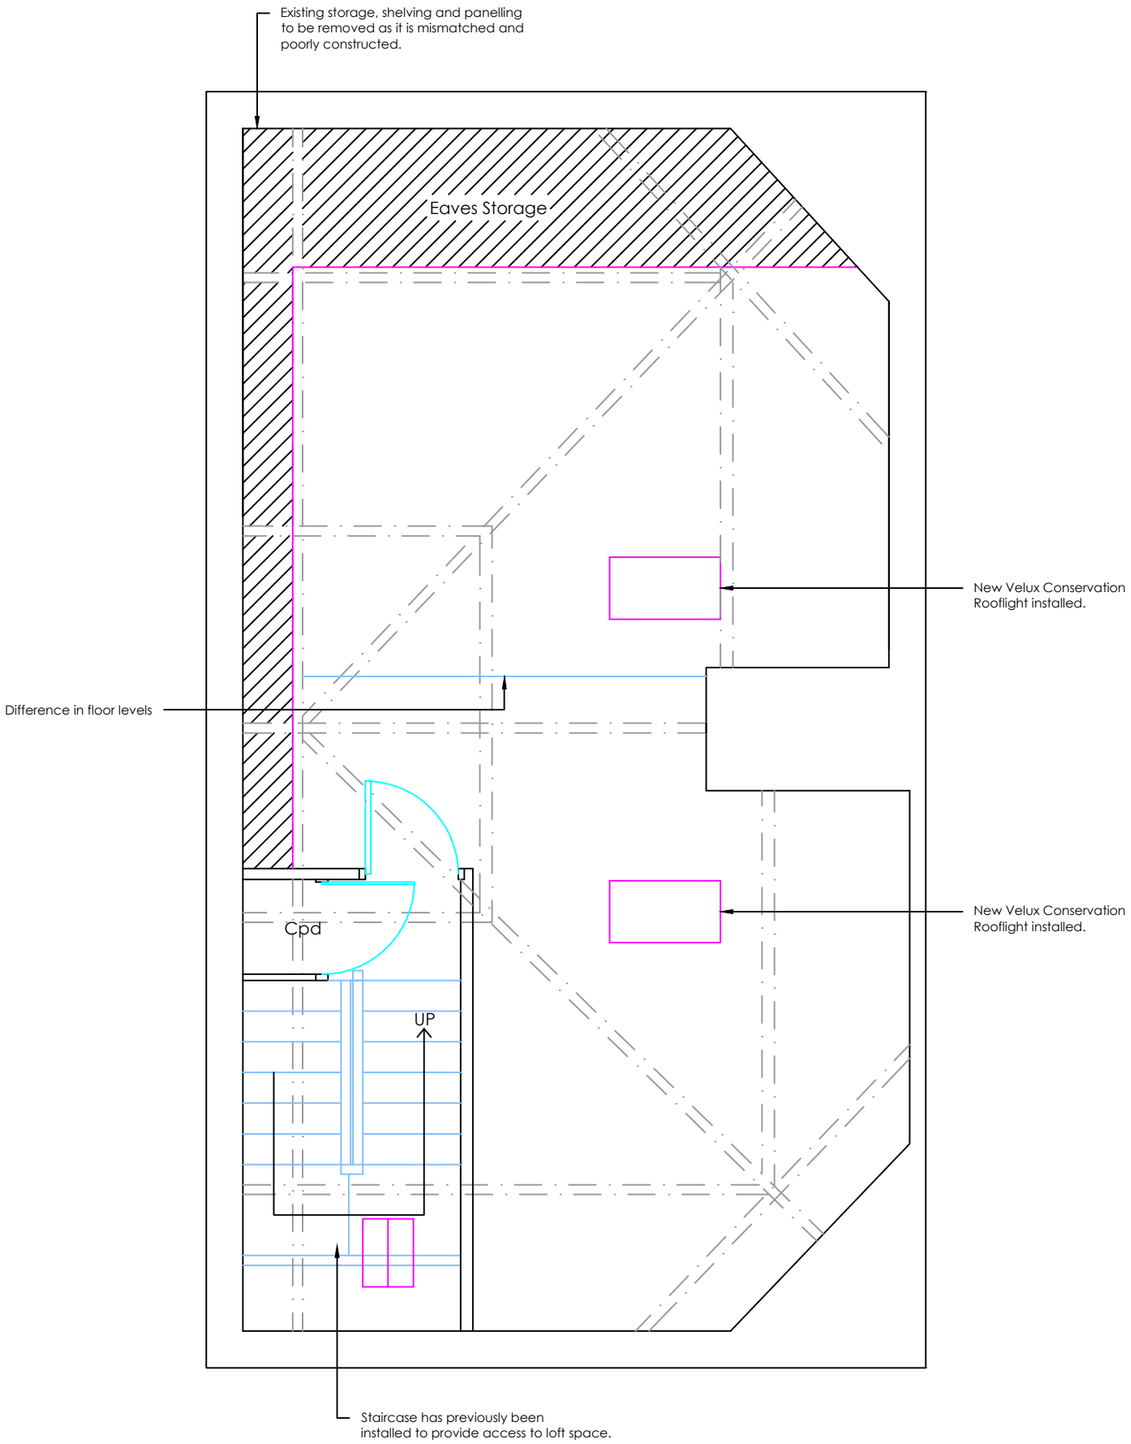

EXISTING FLOOR PLAN

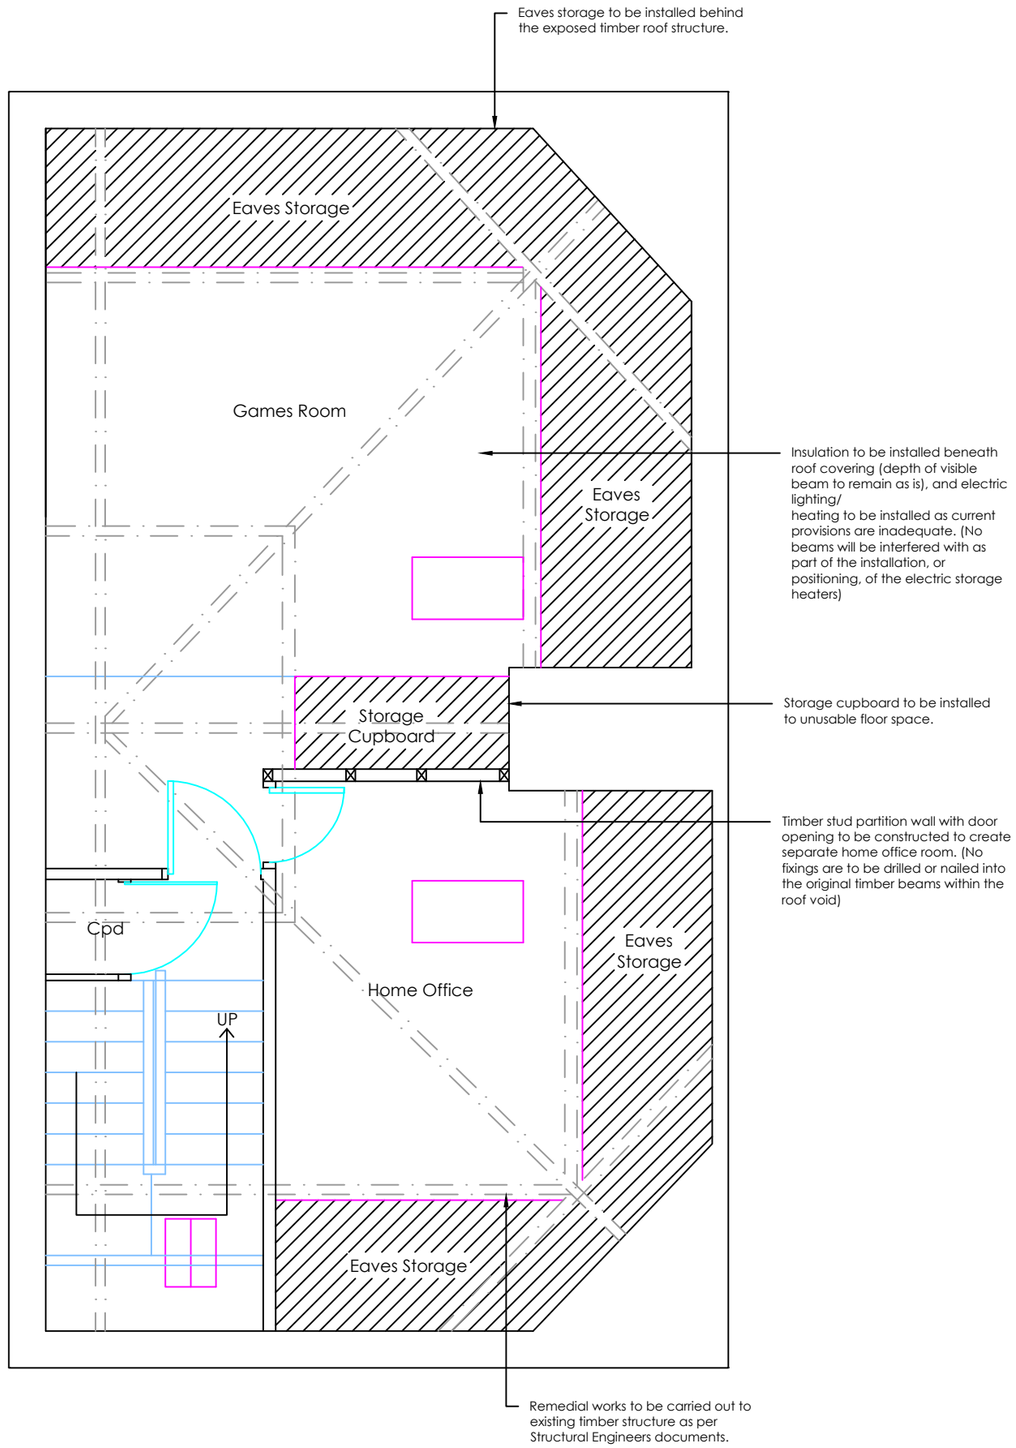

PROPOSED FLOOR PLAN

Notes:

THE COPYRIGHT OF THIS DRAWING IS VESTED IN BUILDING SURVEYORS LTD AND IT MAY NOT BE REPRODUCED IN WHOLE OR PART OR USED FOR THE MANUFACTURE OF ANY ARTICLE WITHOUT THE EXPRESS PERMISSION OF THE COPYRIGHT HOLDERS.

WORK TO FIGURED DIMENSIONS ONLY.

THIS DRAWING IS TO BE READ IN CONJUNCTION WITH ALL RELEVANT ARCHITECTS, ENGINEER'S AND BUILDING SURVEYORS LTD DRAWINGS AND SPECIFICATIONS.

REV:	DESCRIPTION:	BY:	DATE:
-	LISTED BUILDING APPLICATION	AT	30/03/22

STATUS: SUBMITTED

Building Surveyors

Building Surveyors Limited
Suites 1 & 2 Walker Davison House,
High Street, Newburn
Newcastle upon Tyne
NE15 8LN

Tel : 0191 500 9789
Website : www.buildingsurveyorsltd.co.uk
E-mail : info@buildingsurveyorsltd.co.uk

CLIENT: PETER ROBINSON

SITE: 2 MANSION HOUSE, WEST BOLDON

TITLE: LOFT CONVERSION FLOOR PLANS

SCALE AT A3:	DATE:	DRAWN:	CHECKED:
1:50	14/03/22	AT	PJ

PROJECT NO:	DRAWING NO:	REVISION:
R1211	R1211_001	-