2 MANSION HOUSE ~ WEST BOLDON

FIRST FLOOR PLAN

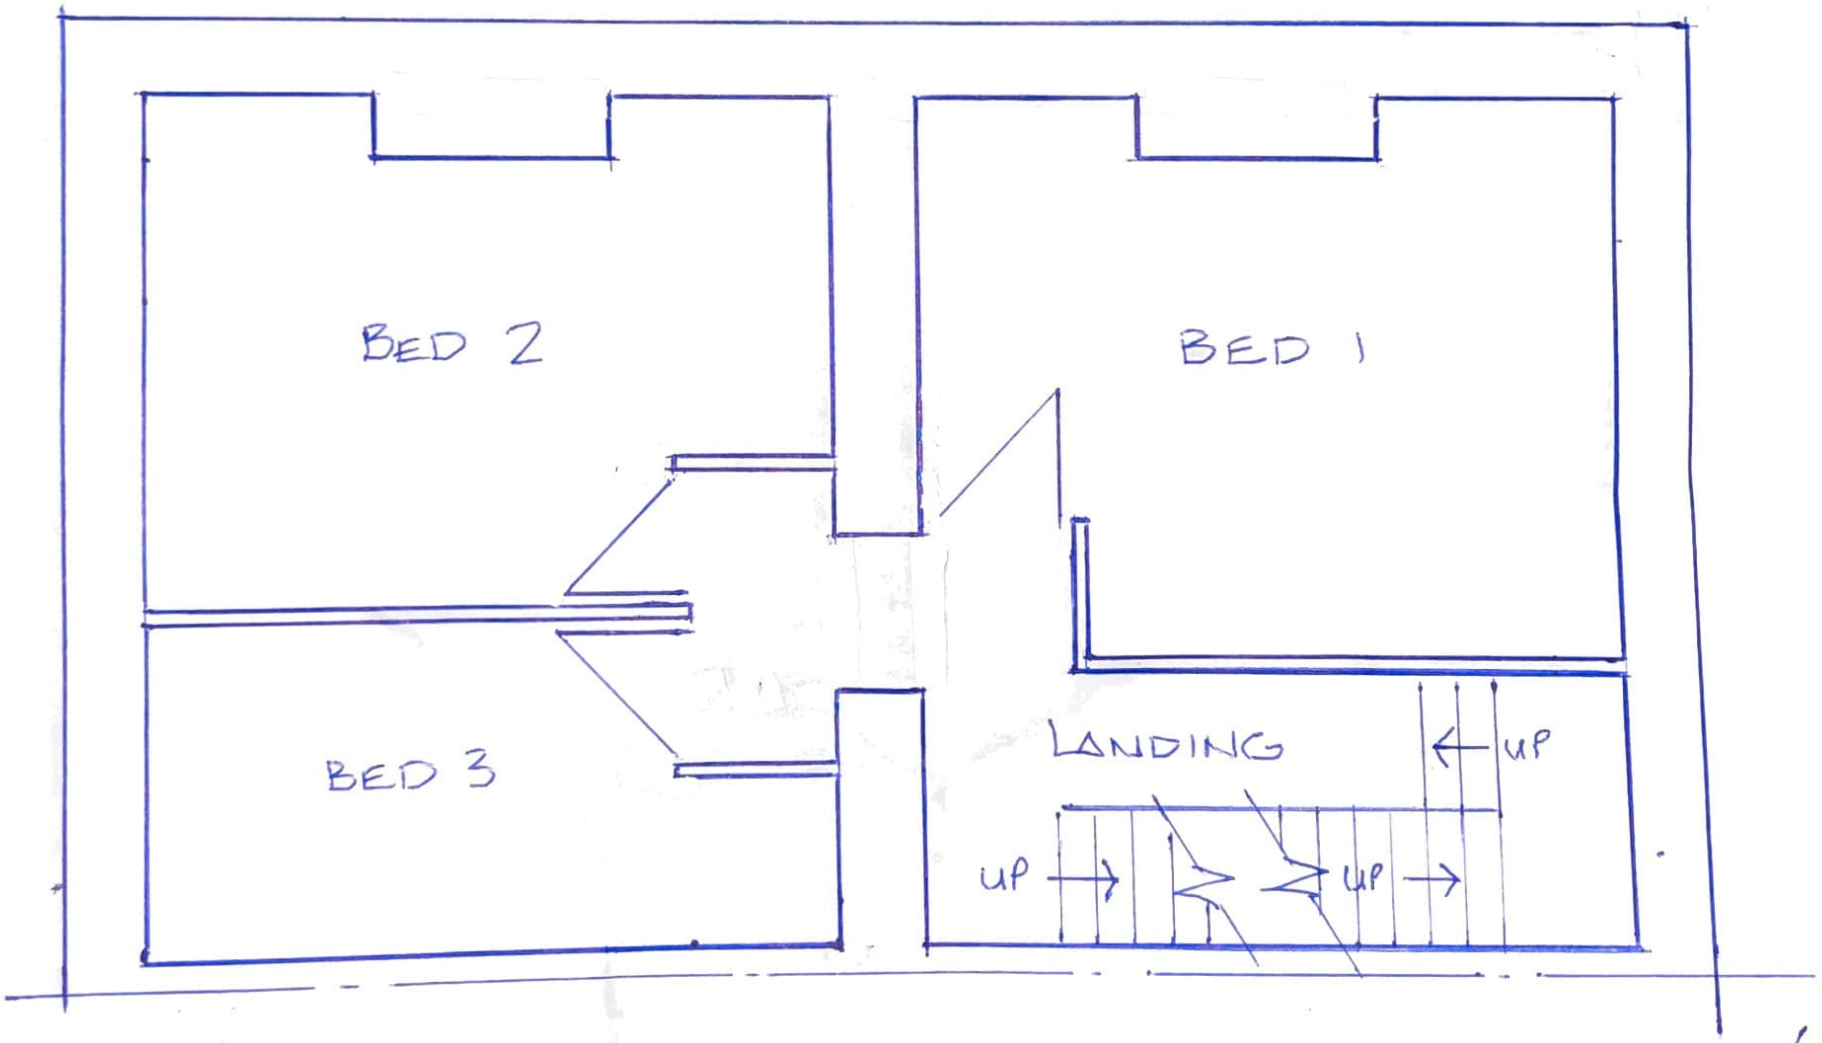

(1:50)