2 MANSION HOUSE ~ WEST BOLDON

SECTION A-A

DENOTES ADEQUATE MEMBERS

DENOTES FAILING MEMBERS

SLATED ROOF FINISH ON
25MM S.W. SARKING BOARD ON
75x90MM RAFTERS

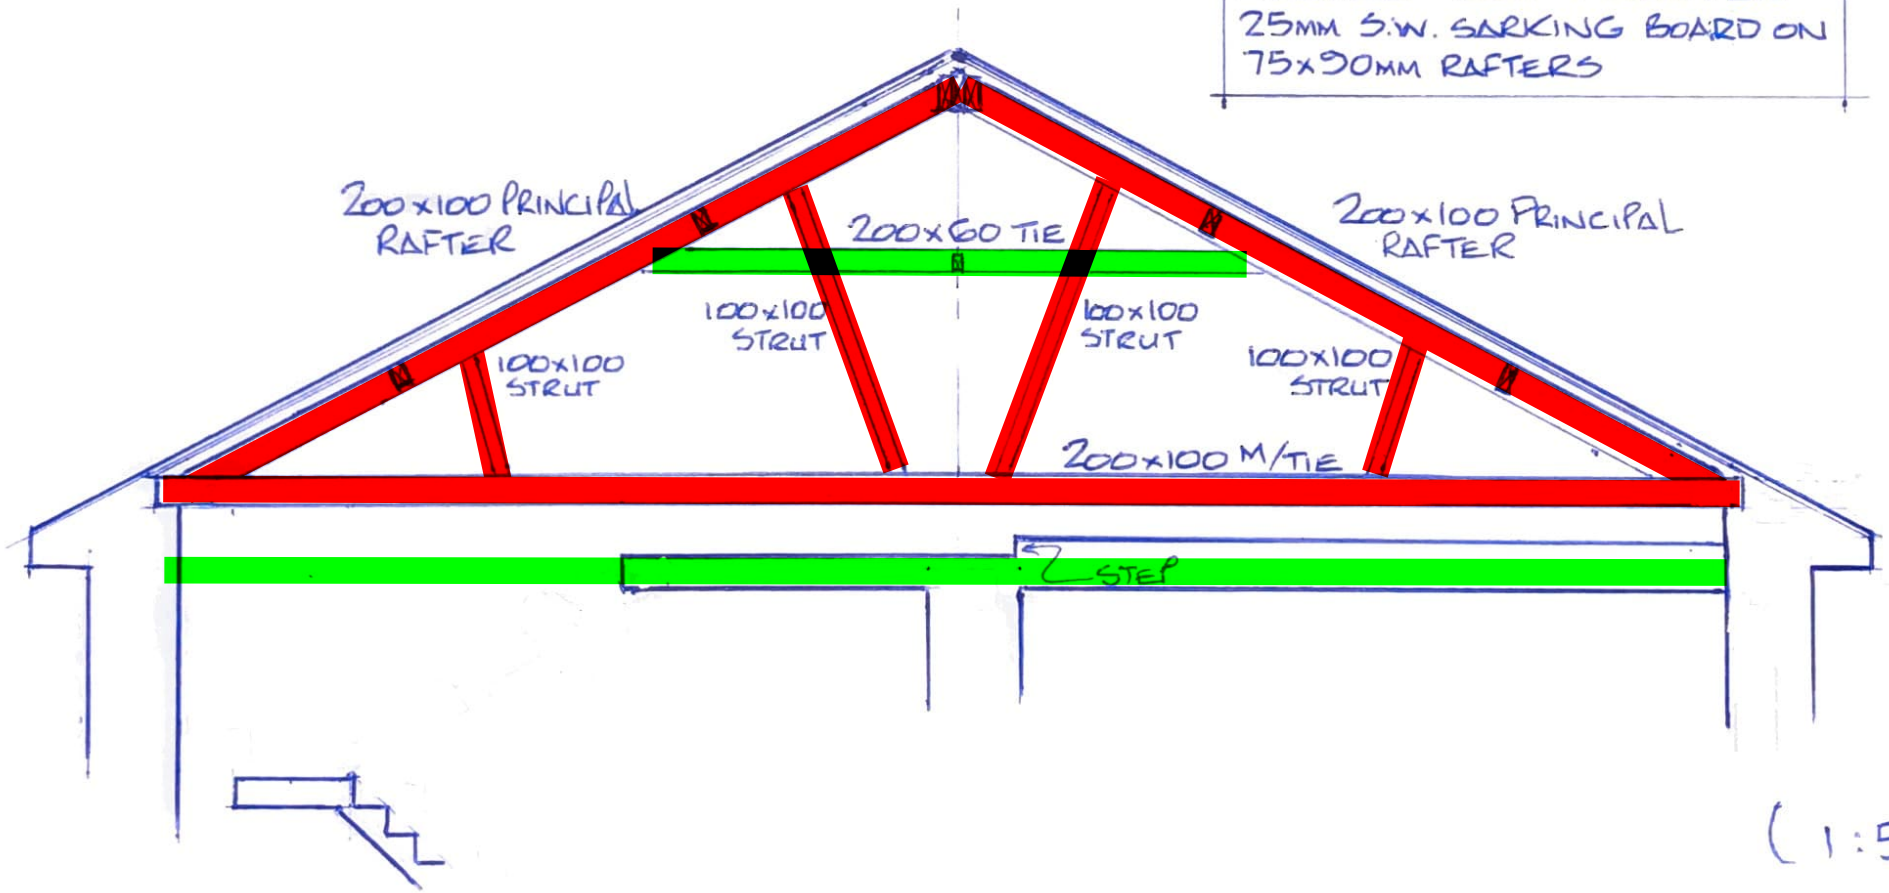

(1:50)