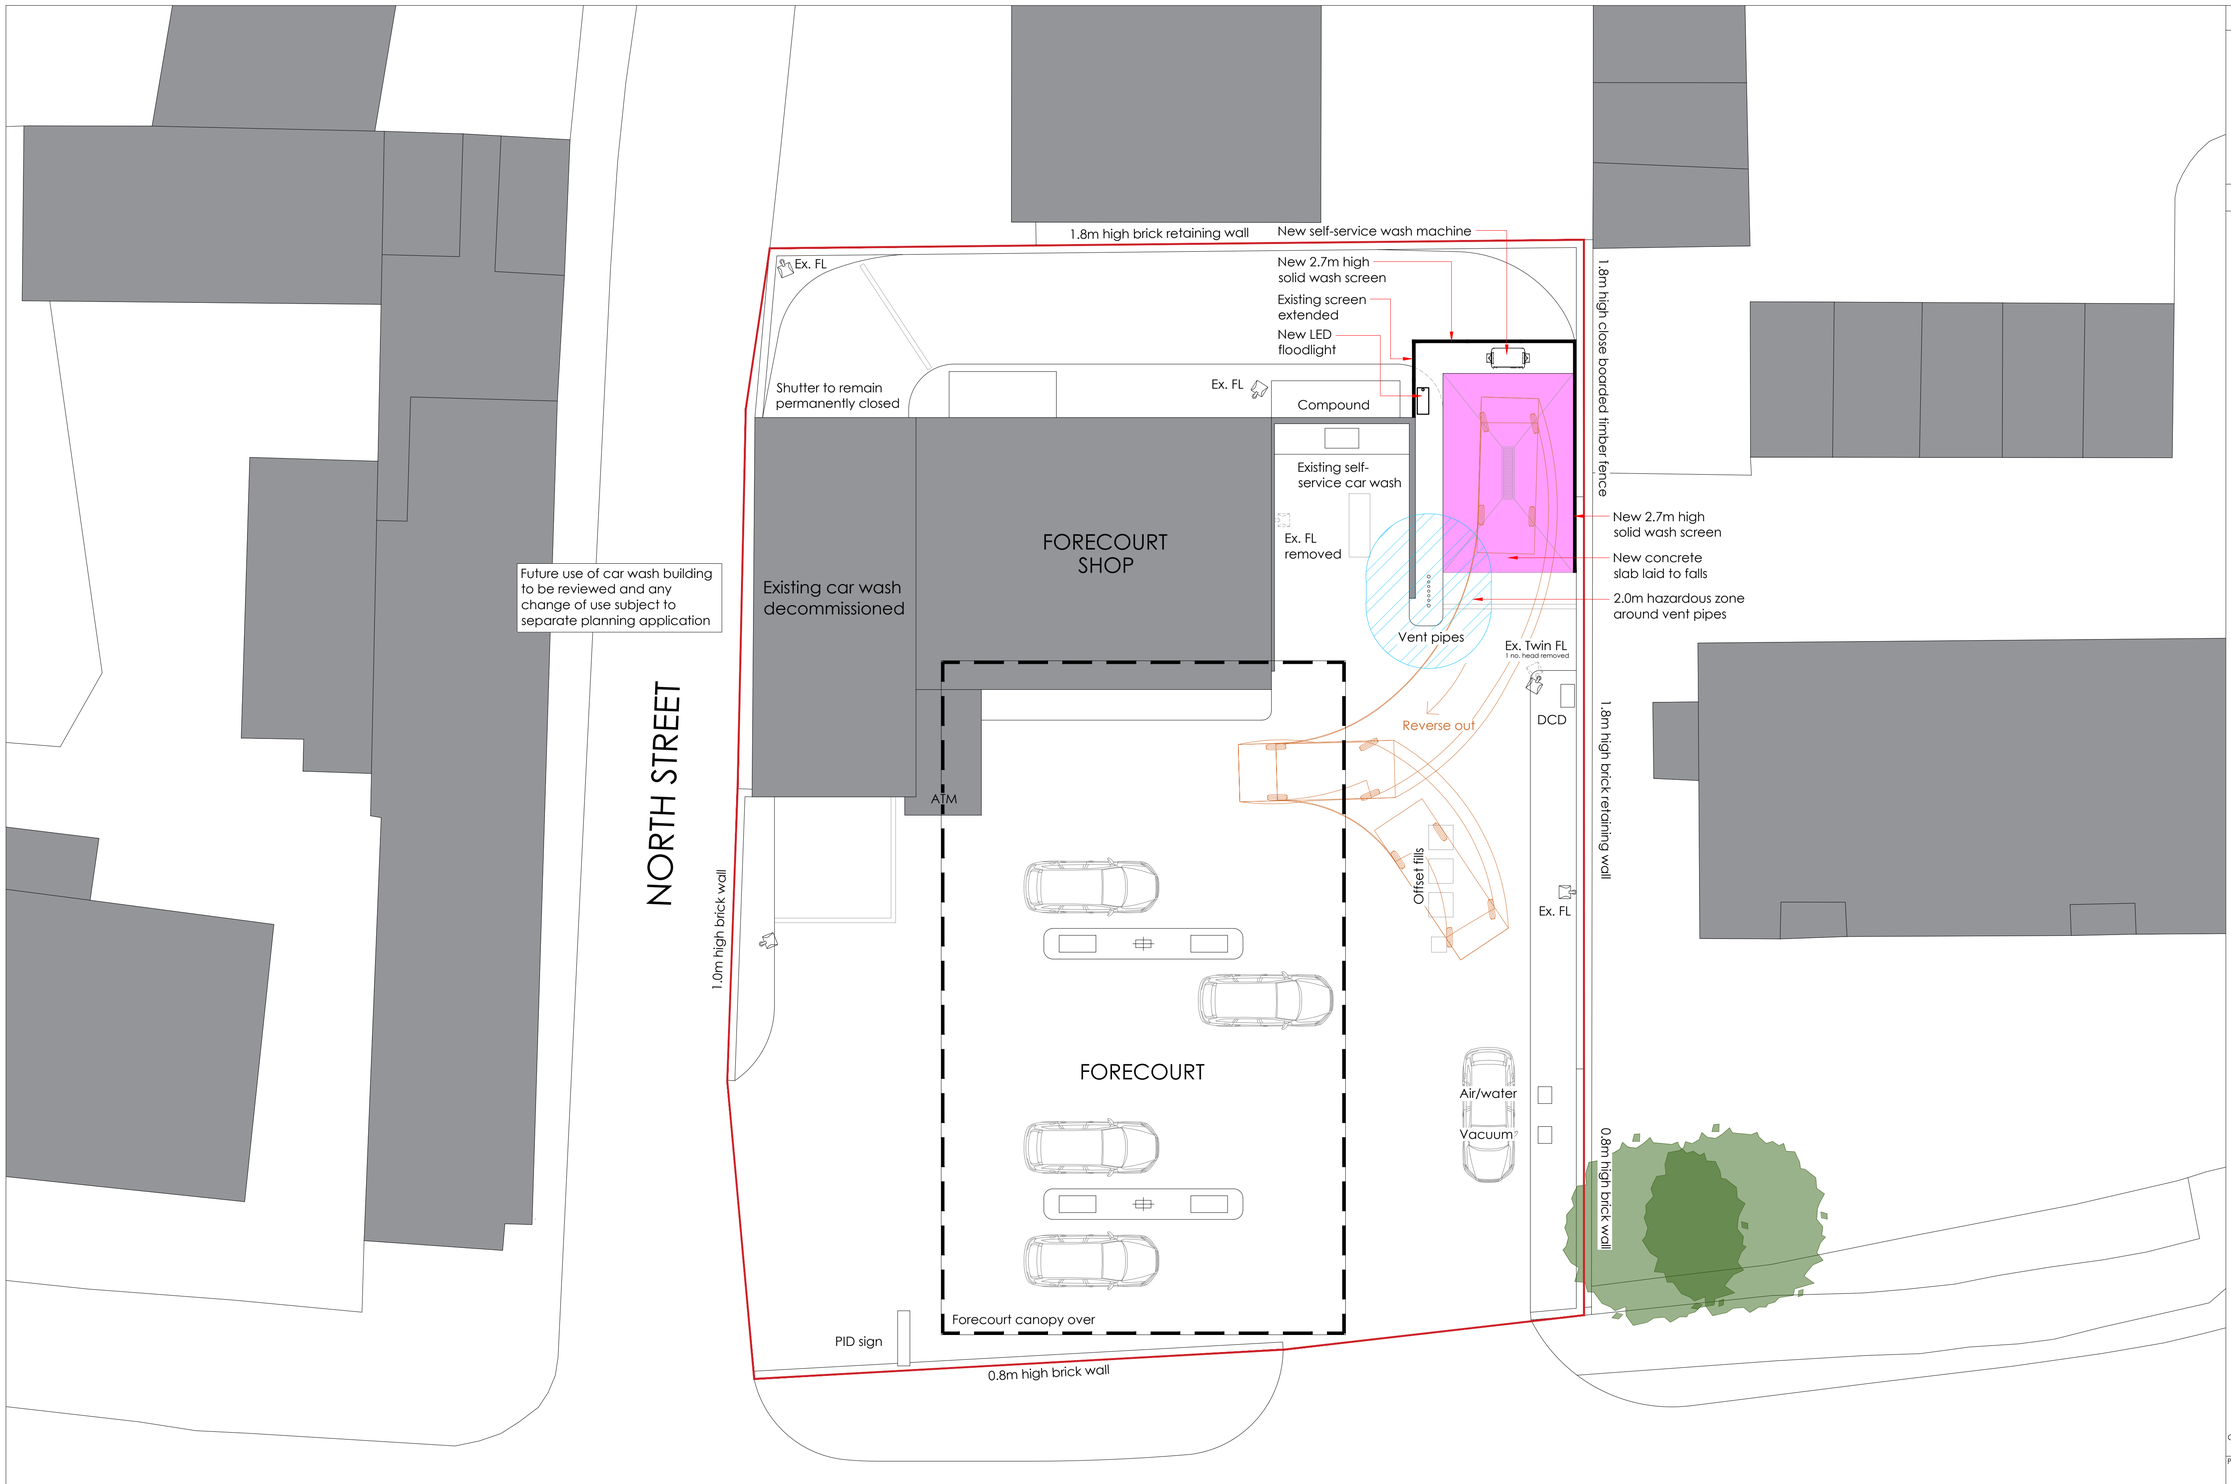

PROPOSED SITE LAYOUT

0 5 10 15 20 m

REVISIONS:

REV	NOTE	DATE
a	New LED floodlight	July '22

NOTES:

Hard copy prints may not scale accurately. All levels are in metres and dimensions in milimetres and unless specified otherwise. To be read in conjunction with all other relevant drawings and specifications.

This site has not been surveyed and is based on data supplied by others. Whist effort is made accuracy cannot be guaranteed.

Local Planning Authority:
South Tyneside Council

PLANNING APPLICATION FS249 CLEADON 2022

CLIENT mfg motor fuel group

PROJECT FORMATION OF 1 no. SELF-SERVICE CAR WASH BAY

ADDRESS
CLEADON SERVICE STATION
SHIELDS ROAD
CLEADON
SUNDERLAND, SR6 7PQ

TITLE PROPOSED SITE LAYOUT

SCALE	1:100 @ A1	JOB NO	21914-61
DRAWN DATE	PE 05/01/2022	DWG NO	PA04a
CHECKED DATE		REVISION DATE	PE 14/07/2022

ADCOCK ASSOCIATES
Ellis House, Birmingham Road, Stratford-upon-Avon CV37 0AQ
+44(0)1789 414202 enquiries.adcockassociates@gmail.com

DESIGN ■ ARCHITECTURE ■ PROJECT MANAGEMENT