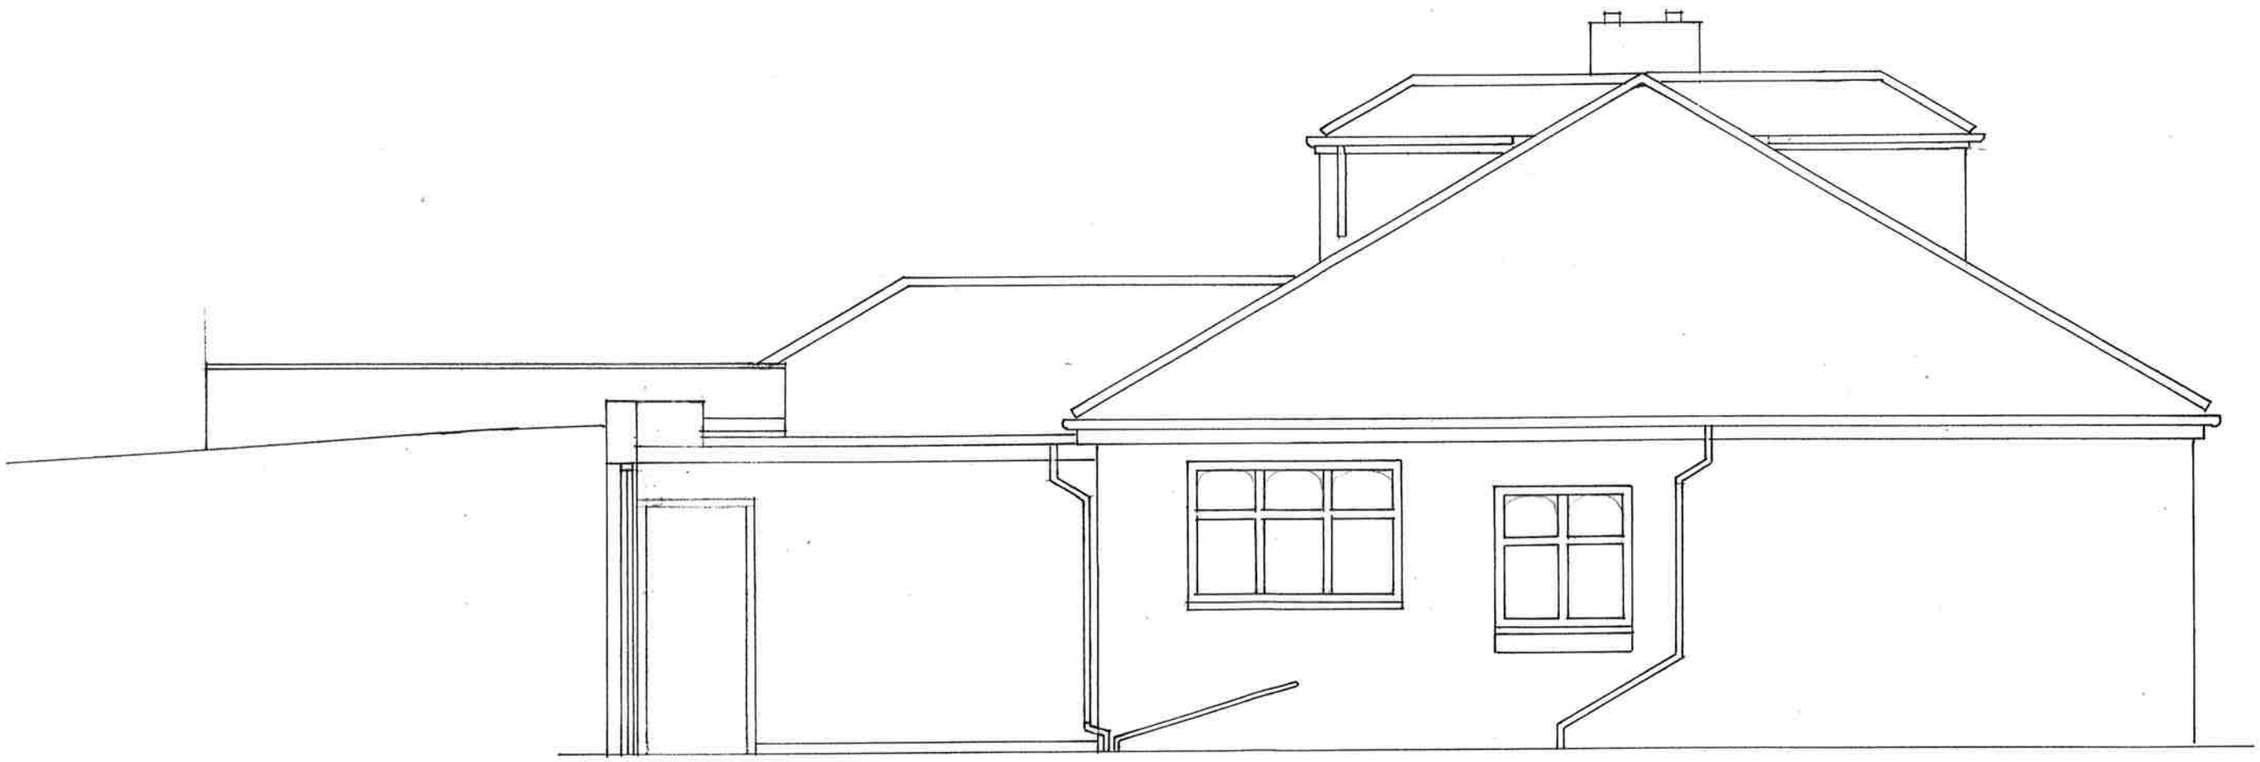


SOUTH TYNESIDE COUNCIL
06 APR 2022
ST 0318/22/HFUL
PLANNING

PROPOSED ALTERATIONS AT
66 LISLE ROAD SOUTH SHIELDS NE34 6DH

PLANS AS PROPOSED **1:50**

SOUTH ELEVATION

J Martin Architect
12 Marsden Road South Shields Tyne and Wear NE34 6DF
0191 4547321 0791 731 5056

6