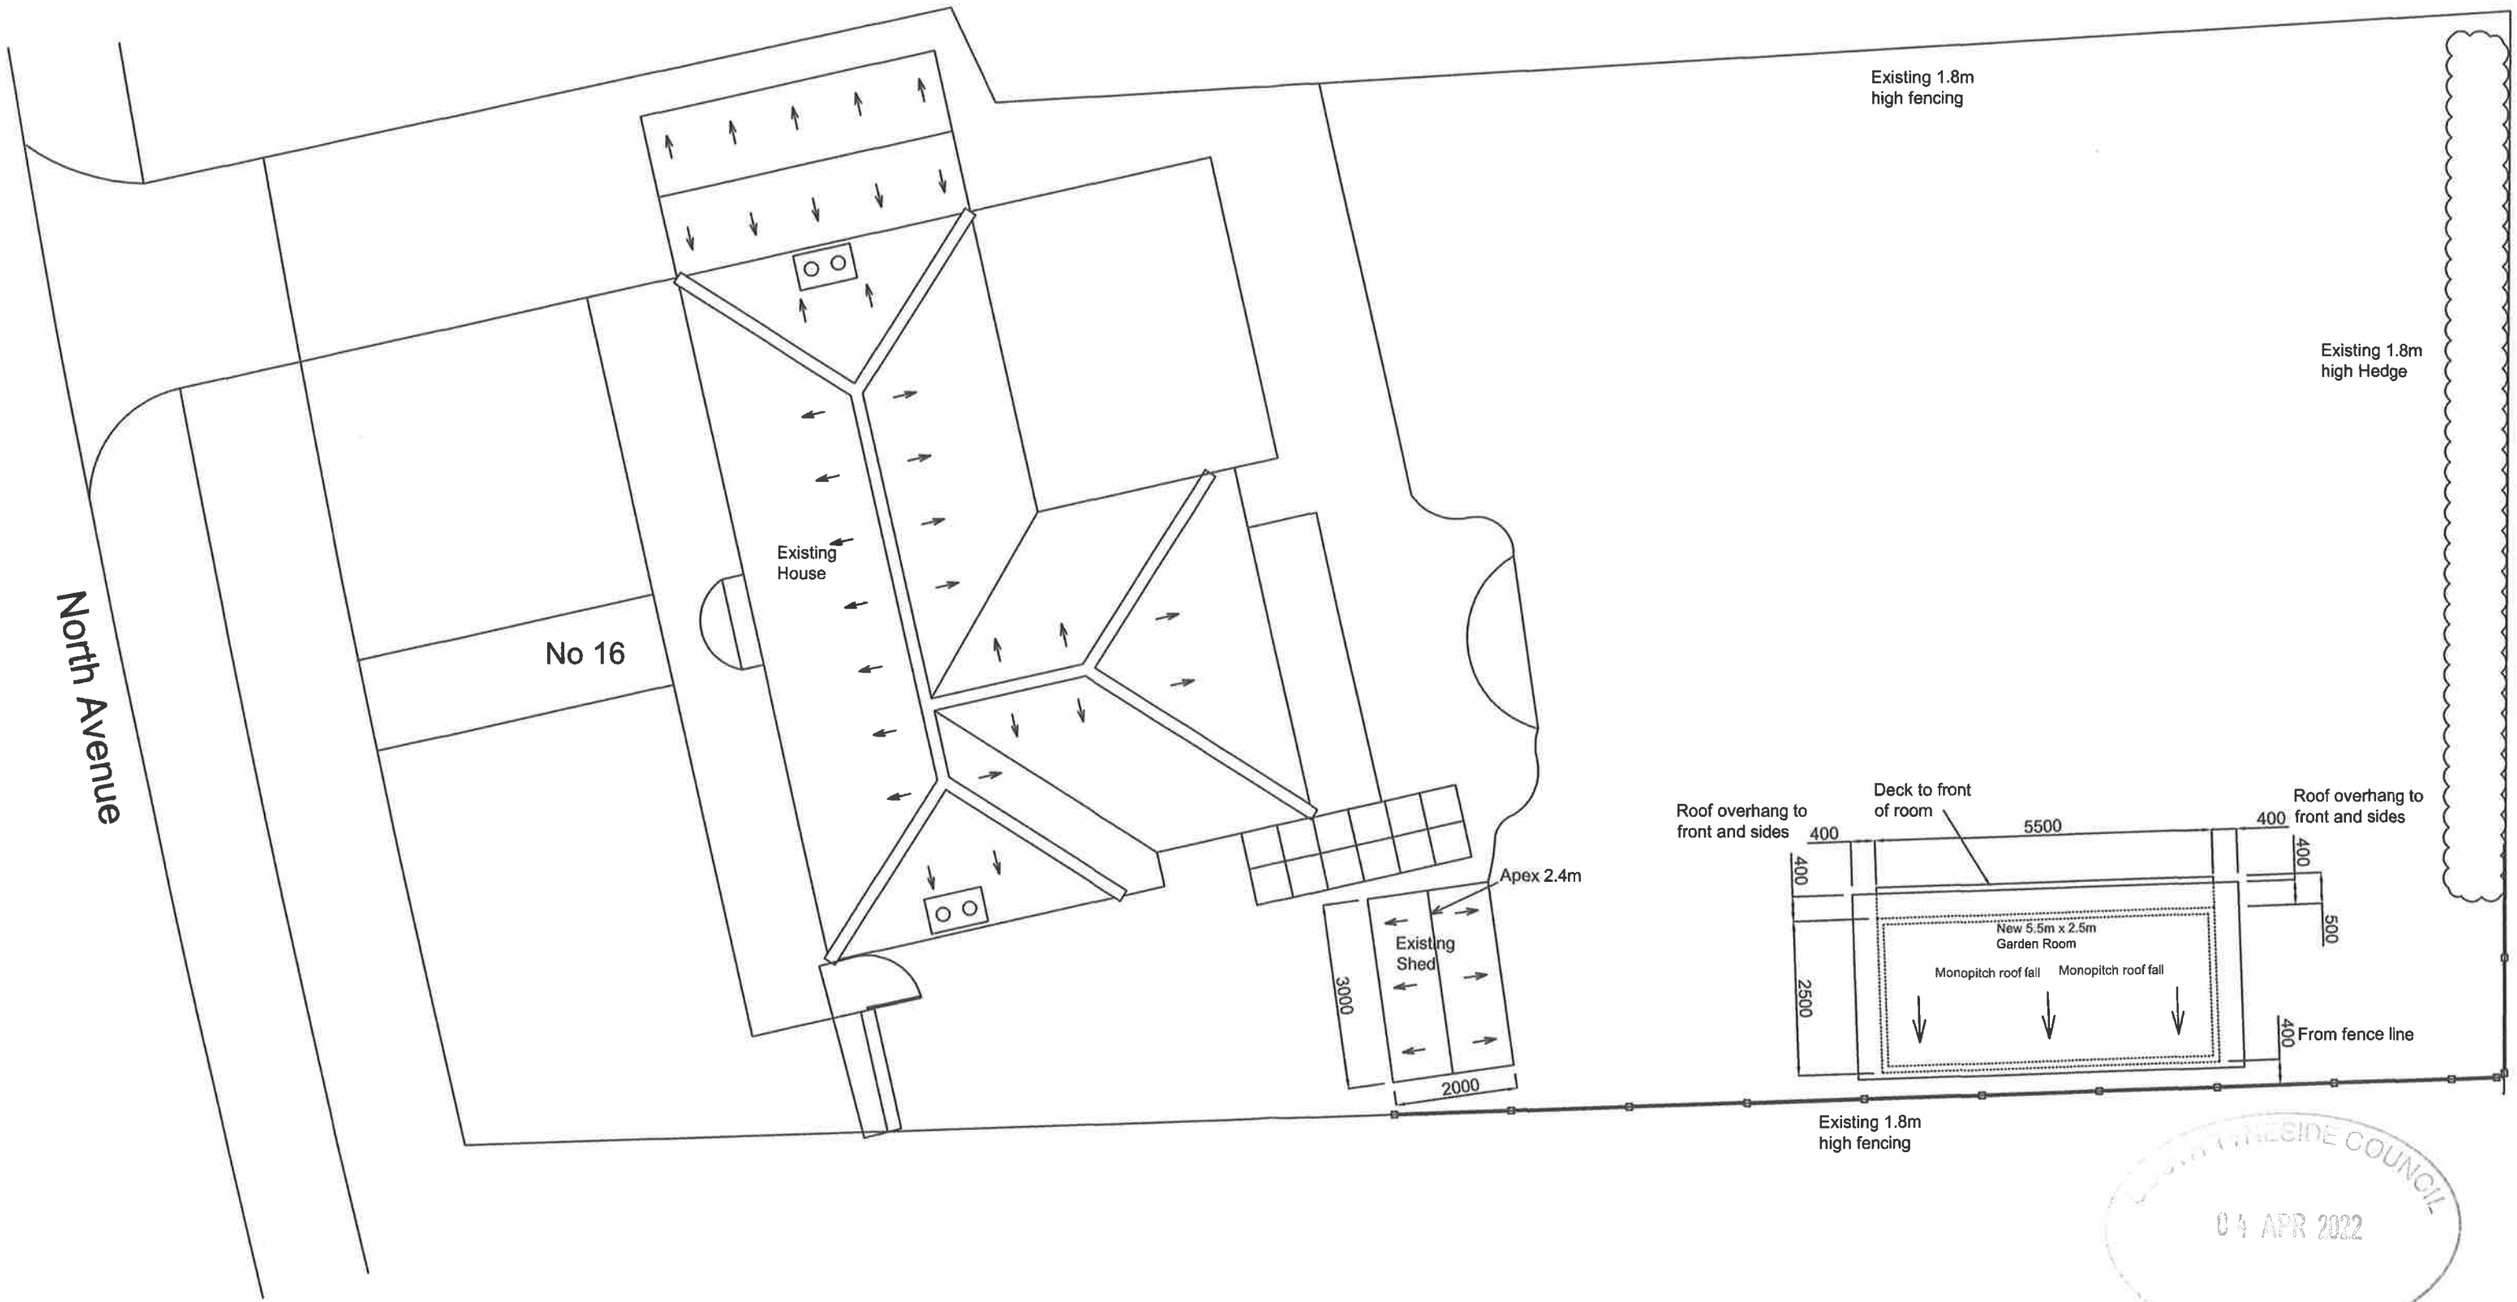


SOUTH TYNESIDE COUNCIL
04 APR 2022
PLANNING

0 1 2 3 4 5

N

New Garden Room - Site Plan
16 North Avenue
South Shields
NE34 6BB