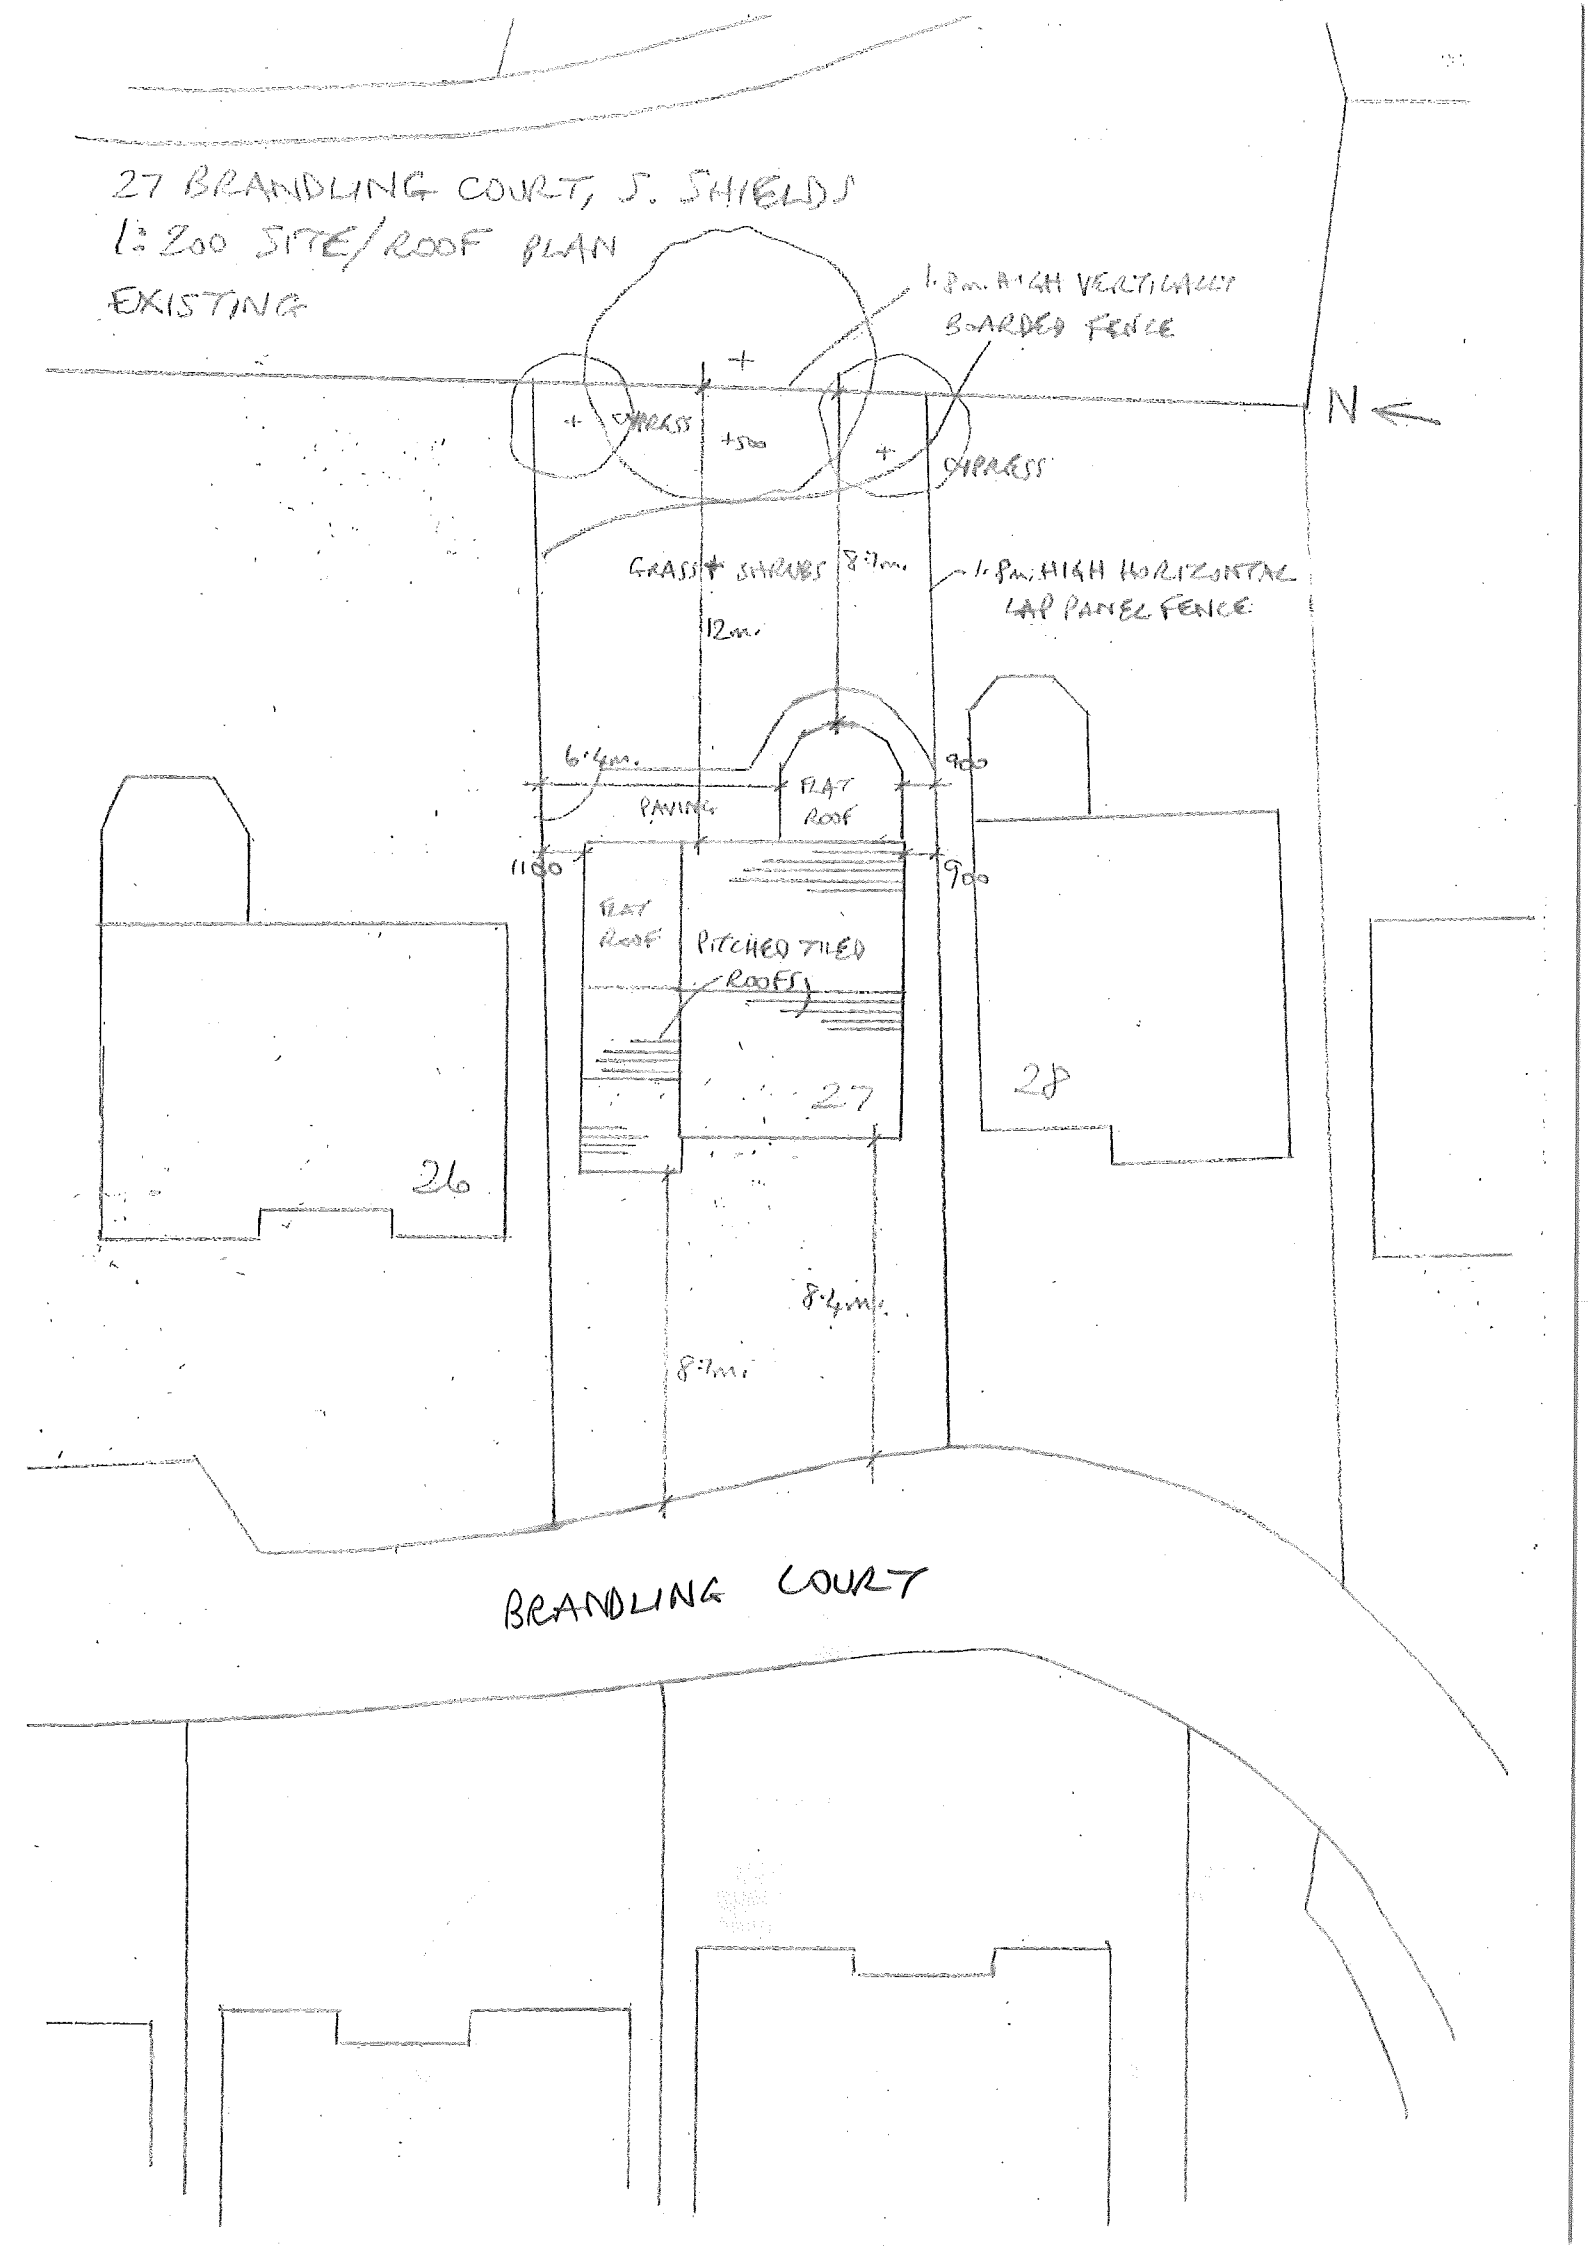

27 BRANDLING COURT, S. SHIELDS
1:200 SITE/ROOF PLAN
EXISTING
1.8m. HIGH VERTICALLY BOARDED FENCE
CYPRESS
CYPRESS
CYPRESS
N
GRASS + SHRUBS
8.7m.
1.8m. HIGH HORIZONTAL LAP PANEL FENCE
12m.
6.4m.
PAVING
FLAT ROOF
900
1100
900
FLAT ROOF
PITCHED TILED ROOFS
26
27
28
8.4m.
8.7m.
BRANDLING COURT