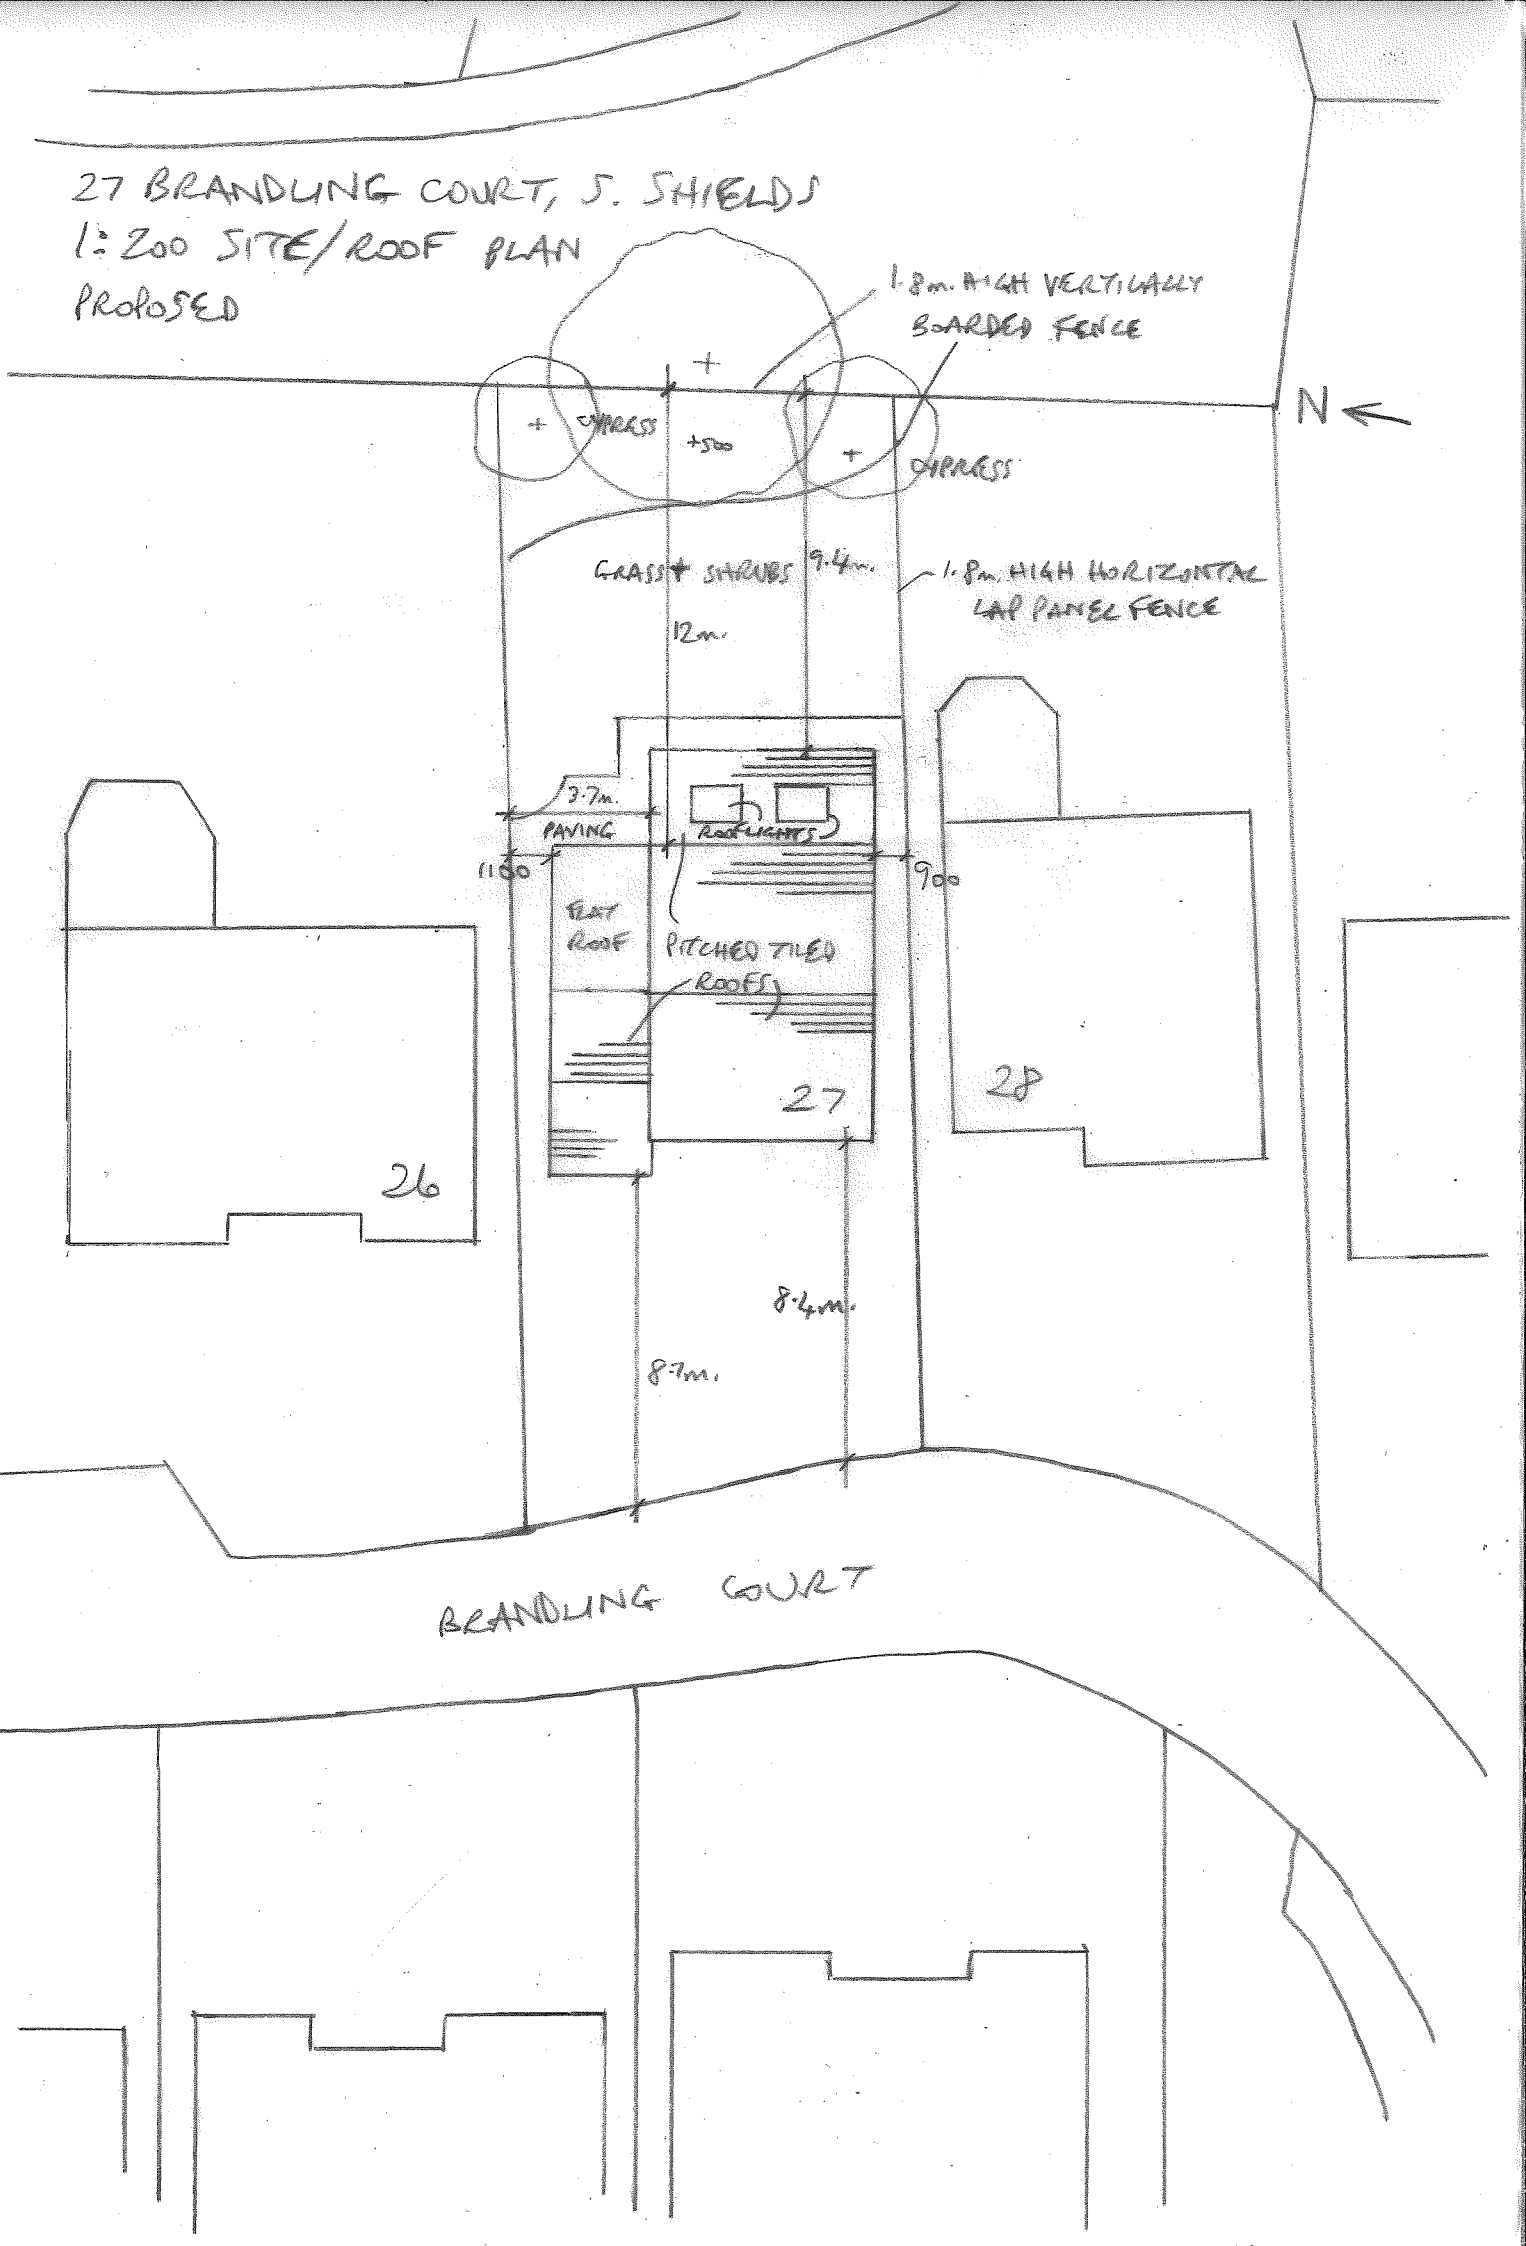

27 BRANDLING COURT, J. SHIELDS
1:200 SITE/ROOF PLAN
PROPOSED
1.8m. HIGH VERTICALLY BOARDED FENCE
N
CYPRESS
+500
CYPRESS
GRASS + SHRUBS
9.4m.
1.8m. HIGH HORIZONTAL LAP PANEL FENCE
12m.
3.7m.
PAVING
ROOFLIGHTS
1100
900
FLAT ROOF
PITCHED TILED ROOFS
26
27
28
8.4m.
8.7m.
BRANDLING COURT