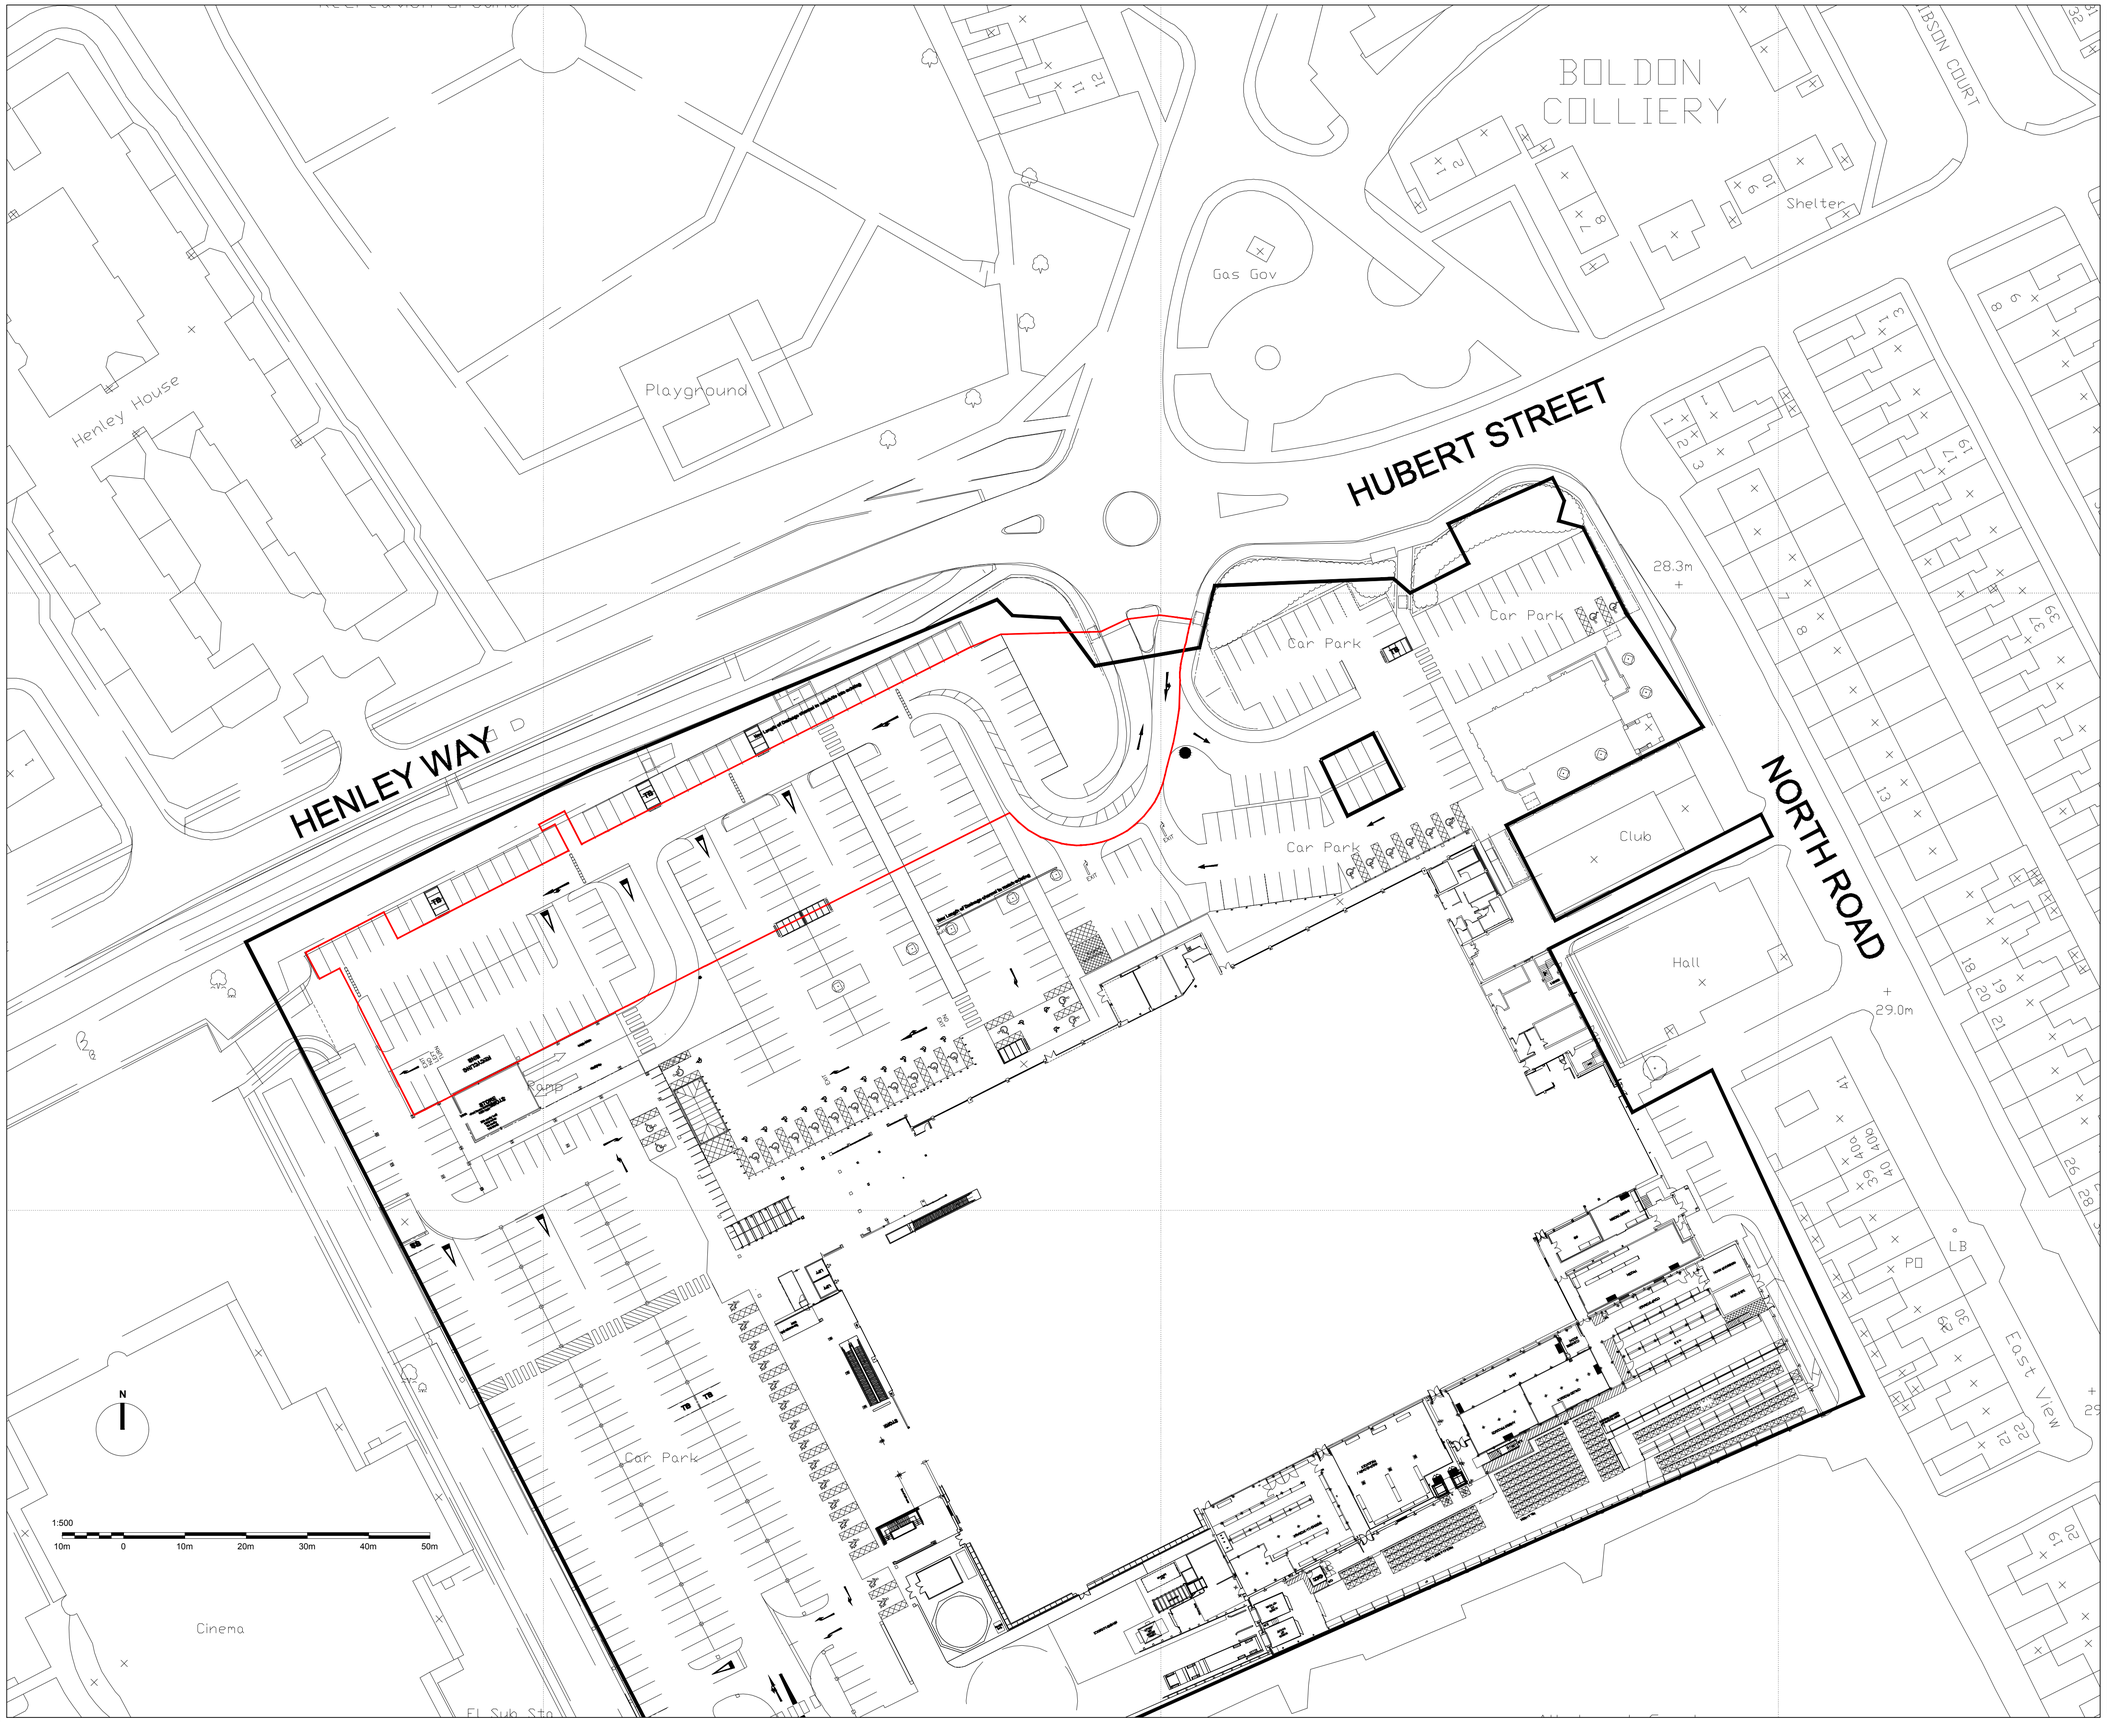


NOTE - CAD INFO PROVIDED BY OTHERS.
ALL DIMENSIONS TO BE CHECKED ON SITE.
DO NOT SCALE FROM THIS DRAWING.

REV	DATE	DESCRIPTION
C	27/06/22	RED LINE BOUNDARY AMENDED
B	04/05/22	RED LINE BOUNDARY AMENDED
A	14/04/22	RED LINE BOUNDARY AMENDED

PYE DESIGN ARCHITECTS
RIBA Chartered Practice
29 Market Street
Hindley
Wigan
WN2 3AE
01942 256007
www.pyedesign.co.uk
info@pyedesign.co.uk

PLANNING

SITE ADDRESS
ASDA BOLDON SUPERCENTRE
NORTH ROAD
BOLDON COLLIERY
NEWCASTLE UPON TYNE
NE35 9ER

DRAWING TITLE
LOCATION PLAN

DRAWN BY	CHECKED	DATE
SPO	ARP	APR 2022
STORE NO.	SCALE @ A1	
	1:500	

DRAWING NO.	REVISION
4179 - PL - 01	C