
South Tyneside Council

Economic Regeneration

Projects	Drawing Title
Land Enquiry	Land Adj 56 Summerhill Road

Project Code	Dwg. No.	Drawn By	PM	Date	28/07/21
		Checked By		Date	
		Scale 1:	500	Size	
Rev	Date	OS Ref		Chkd	

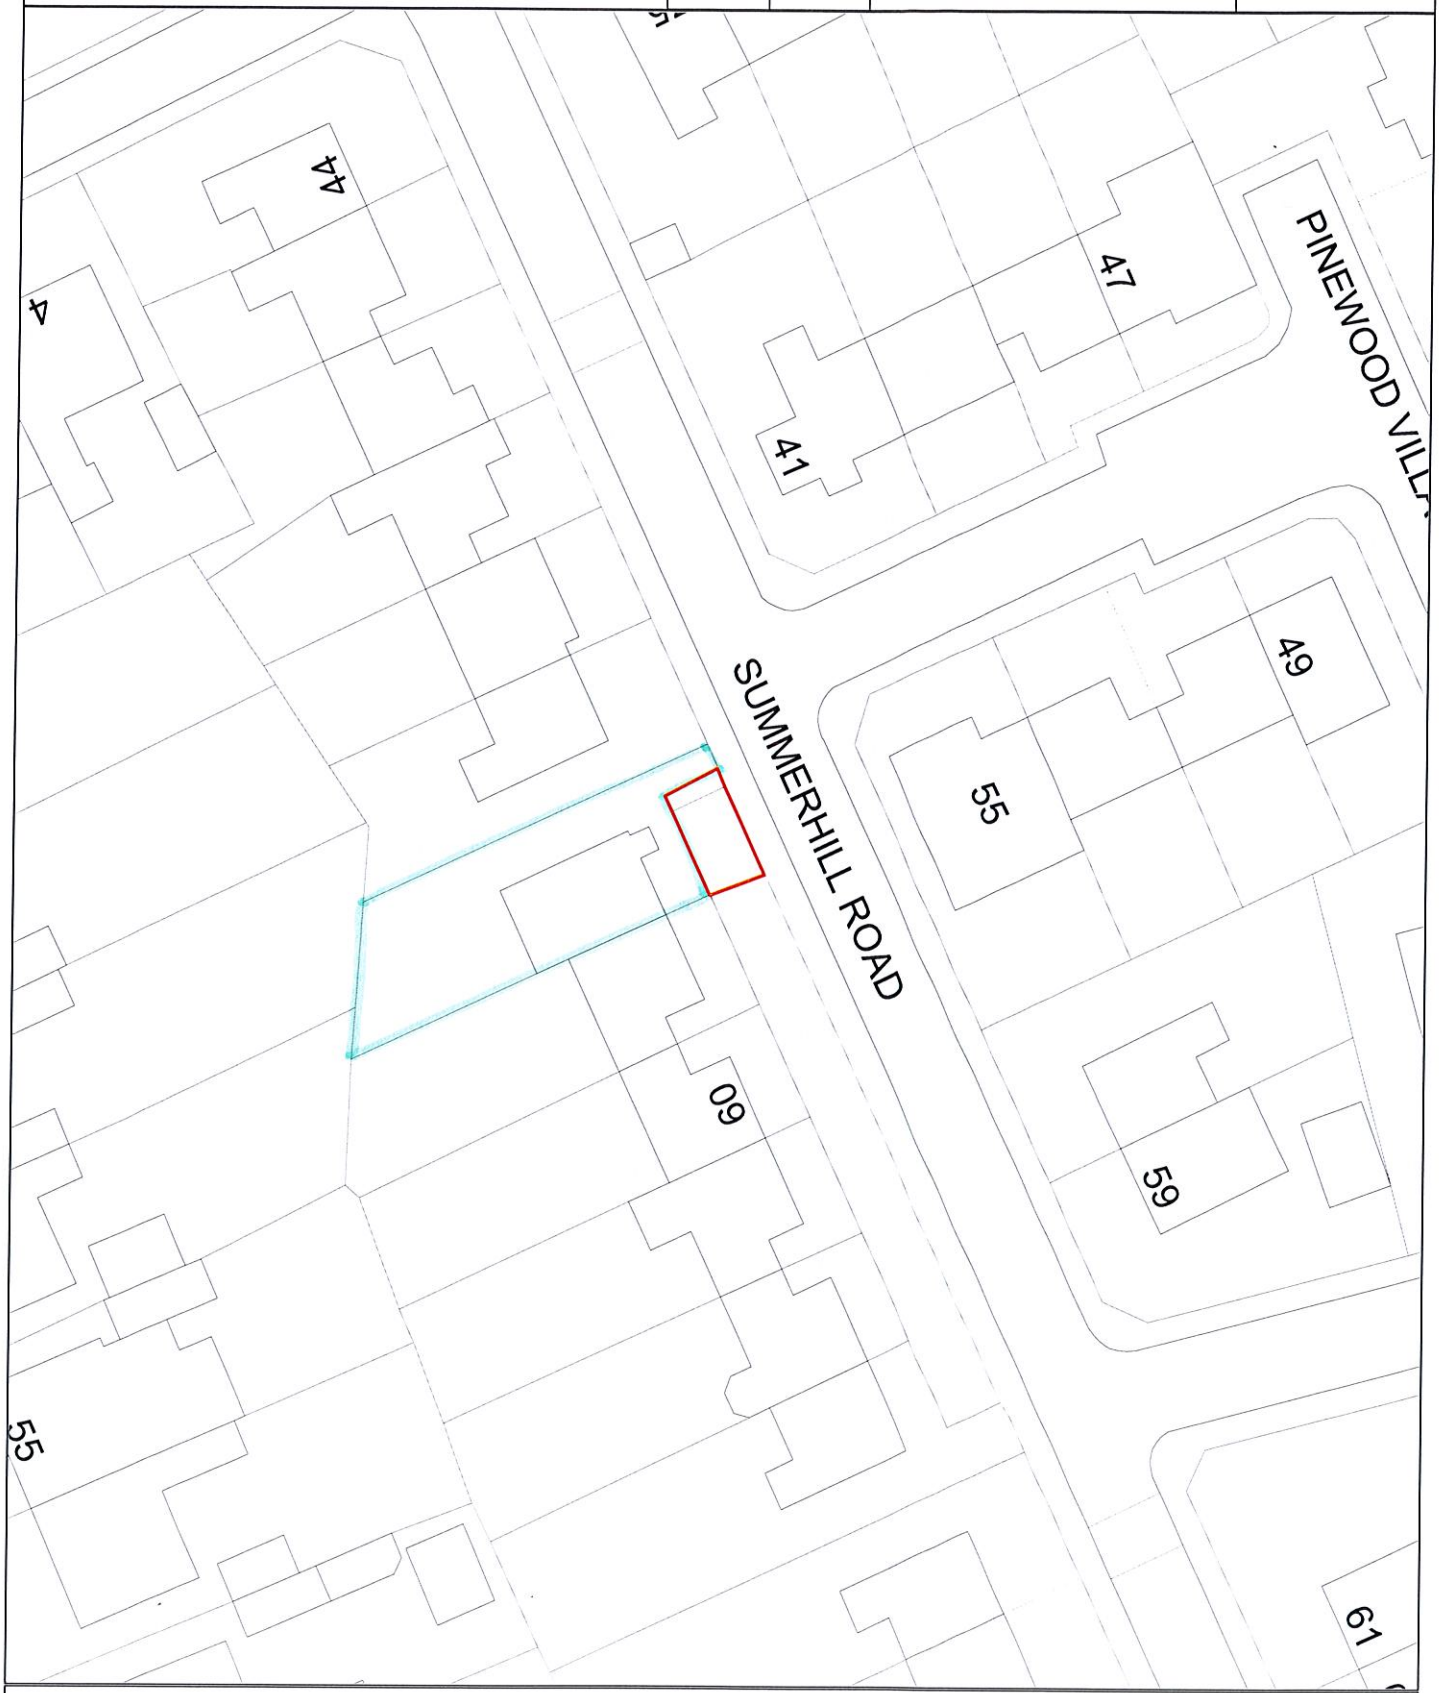

Ordnance Survey data has been reproduced from 1/1250 Ordnance Survey Maps with the permission of the Controller of H.M. Stationery Office. Crown Copyright reserved. Licence No. 100019570