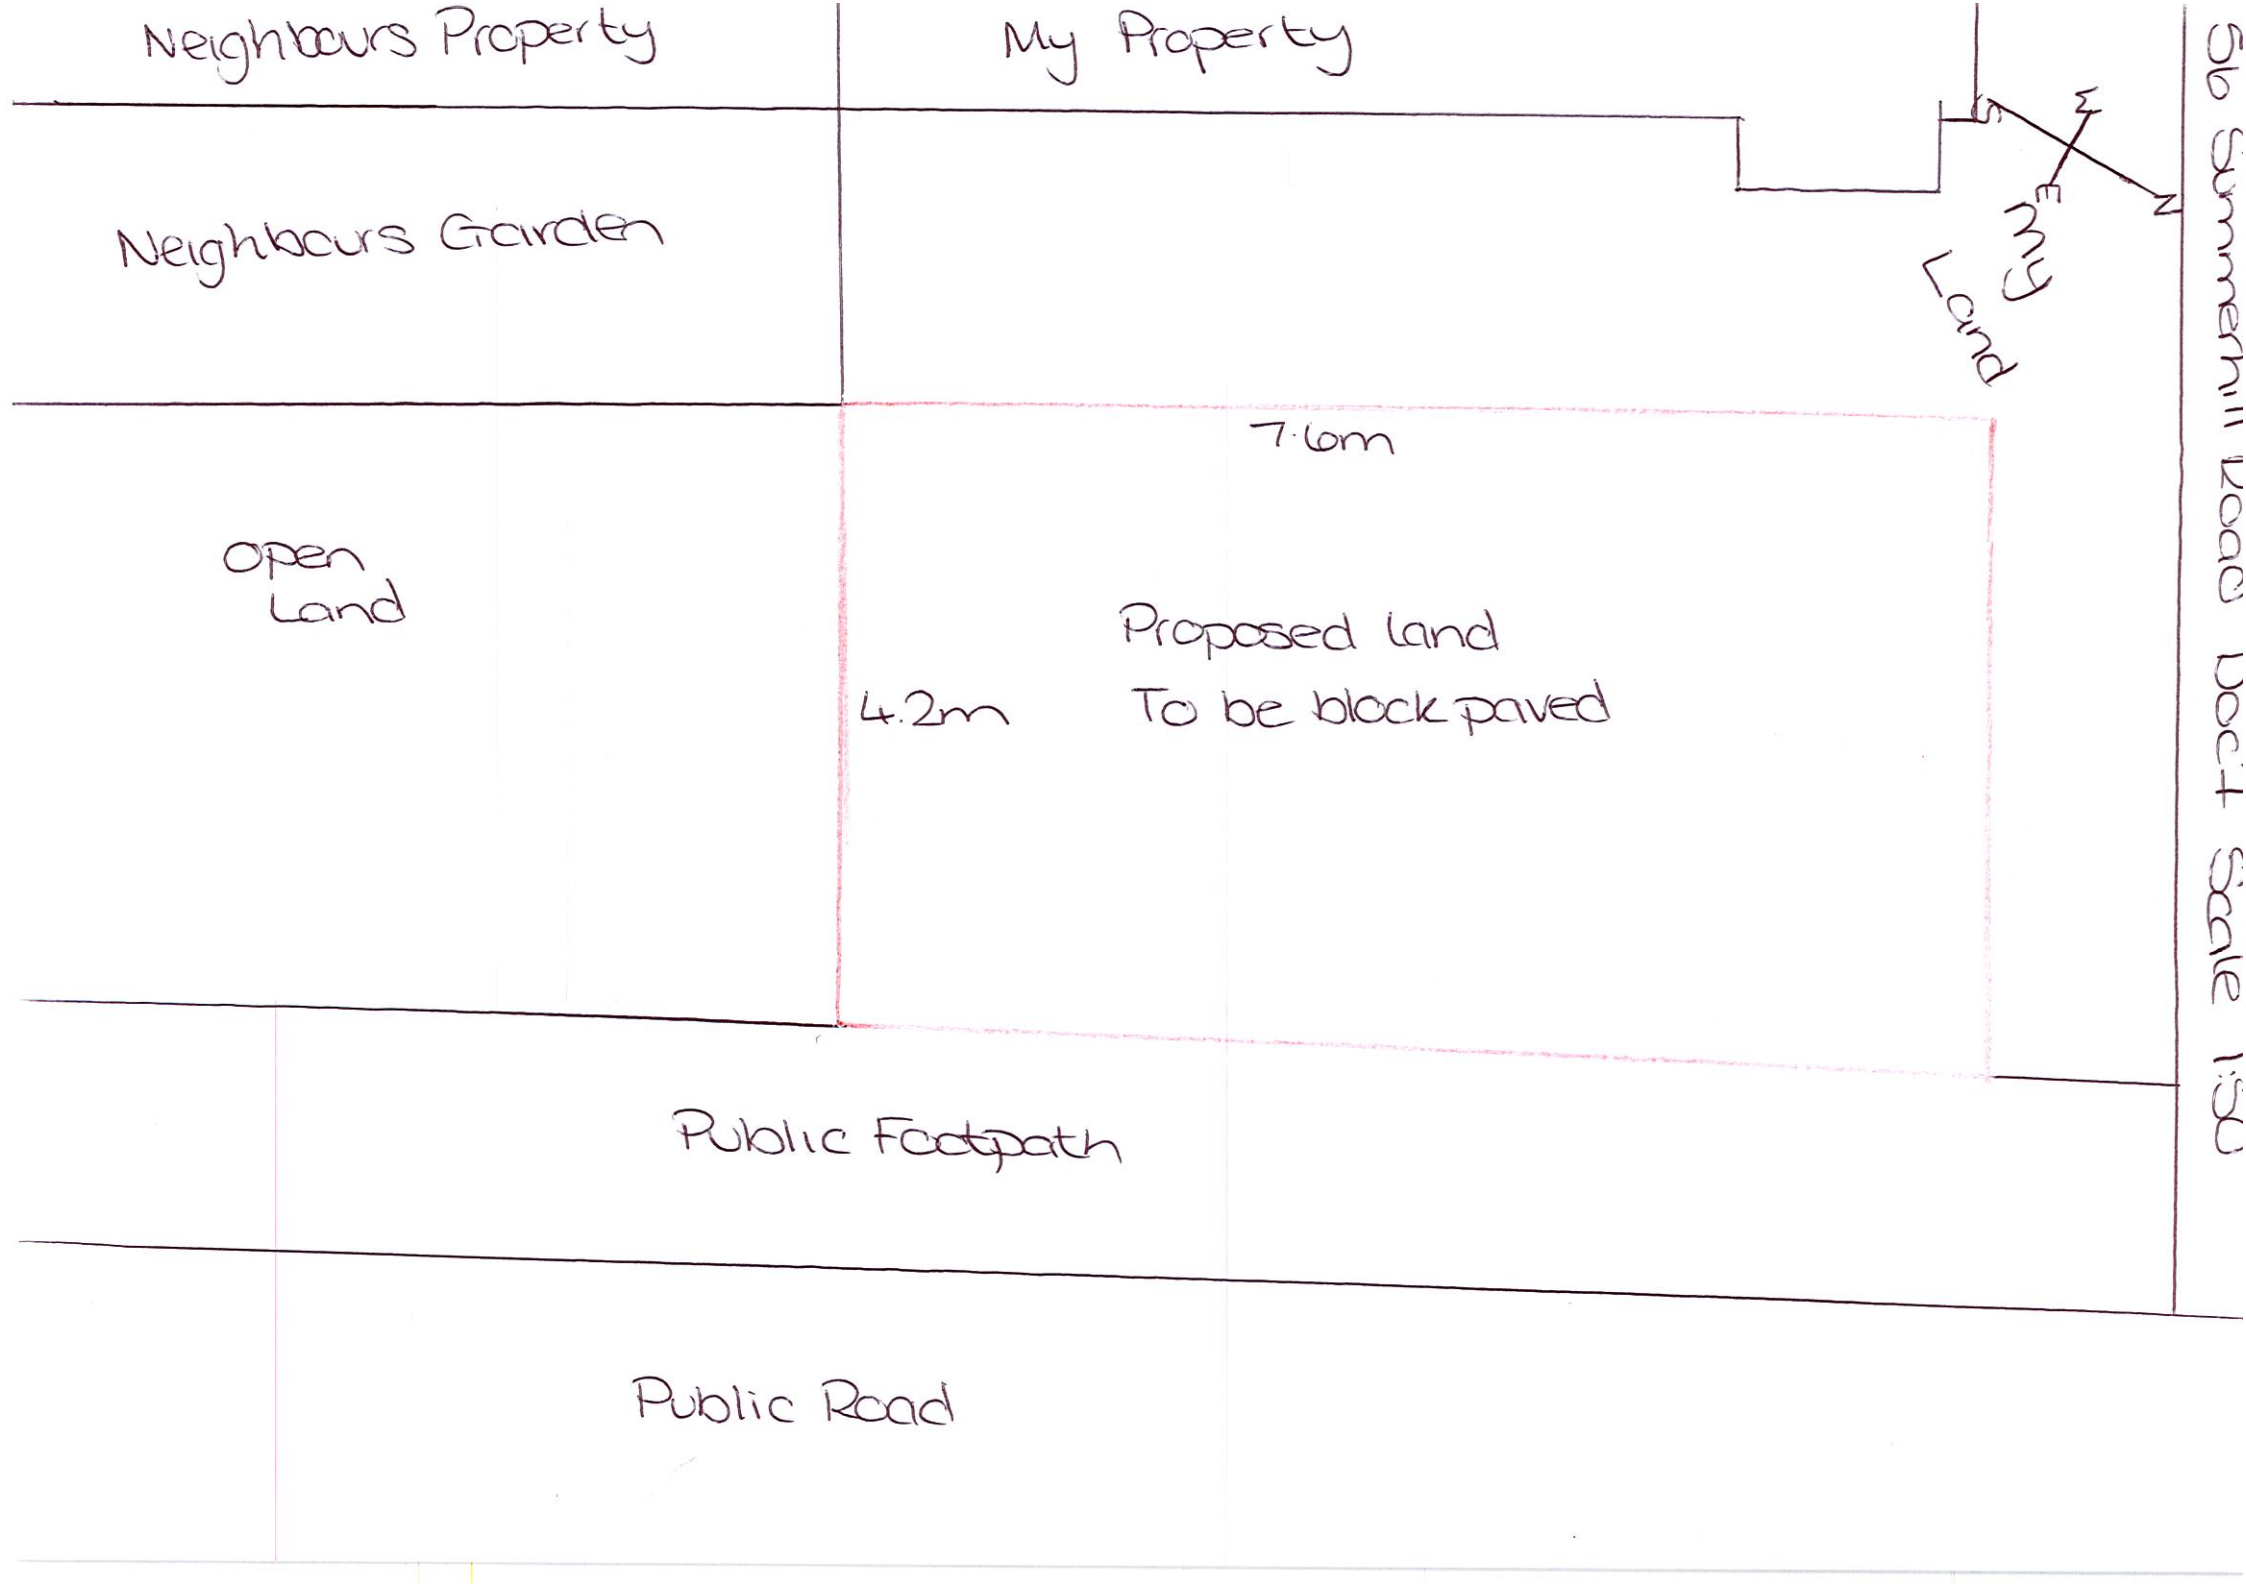

Neighbours Property
My Property
Neighbours Garden
My Land
7.6m
Open Land
Proposed Land
To be block paved
4.2m
Public Footpath
Public Road
56 Summerhill Road Location Scale 1:50