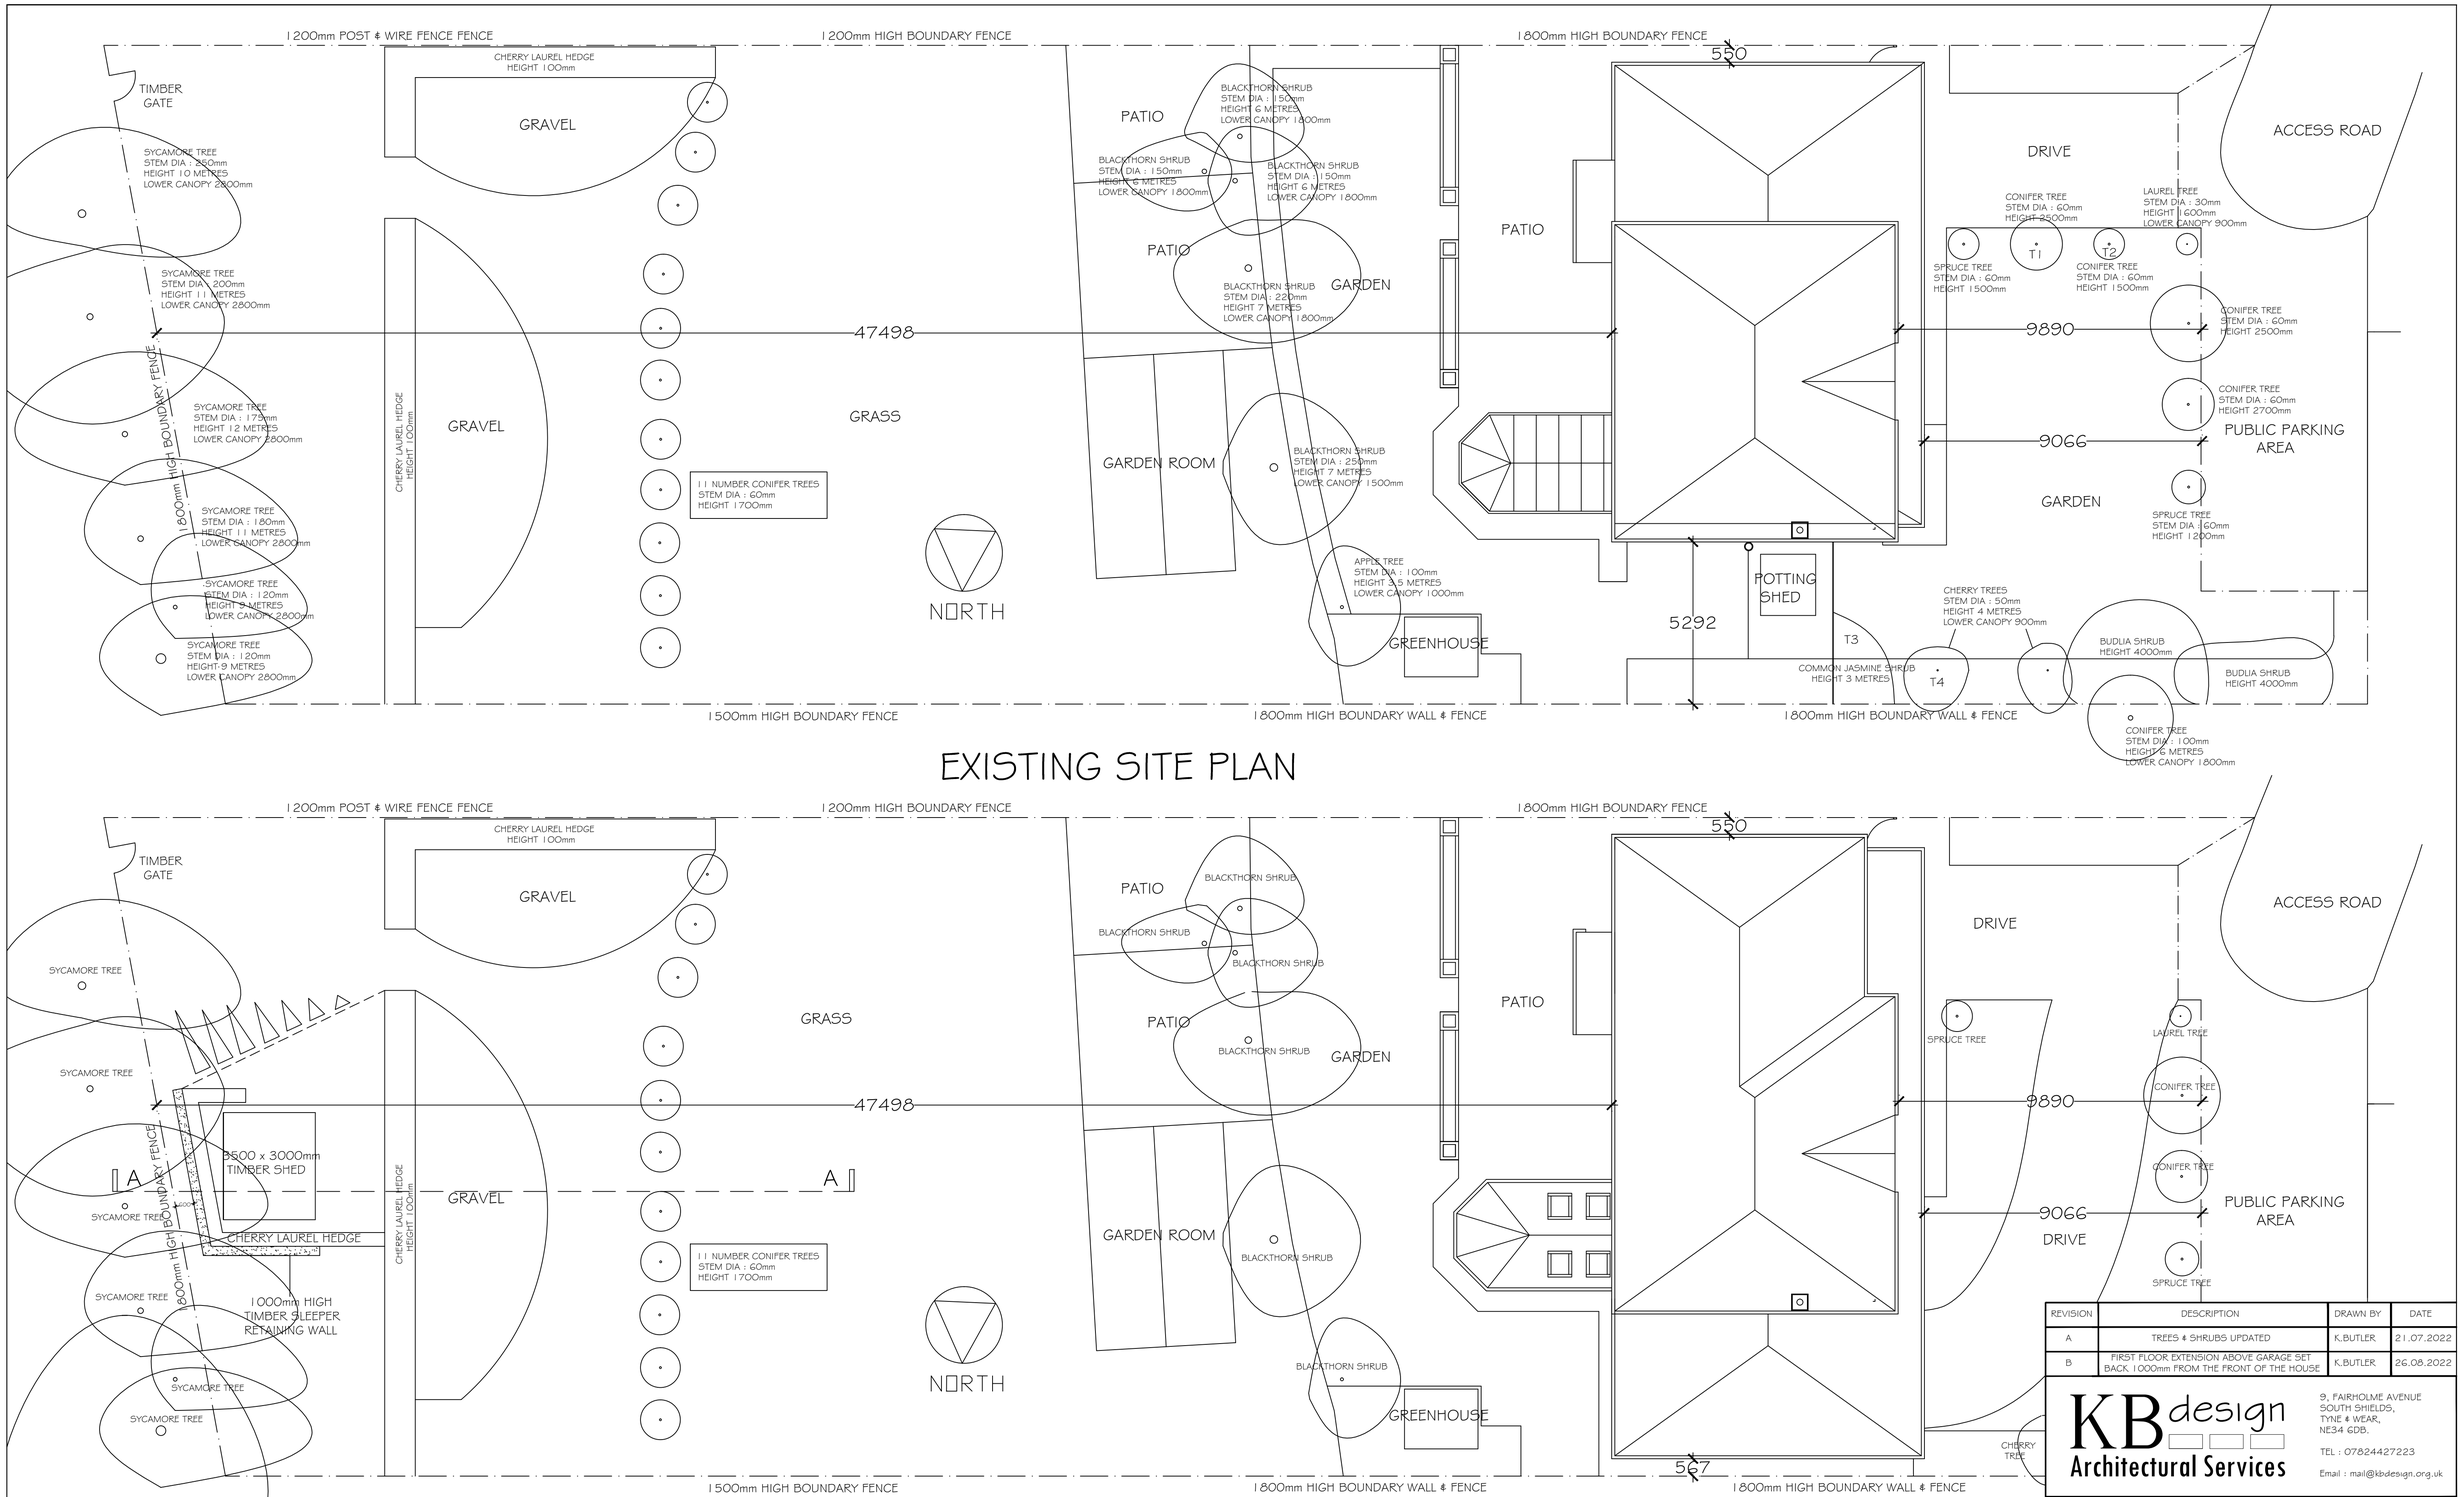

EXISTING SITE PLAN

PROPOSED SITE PLAN

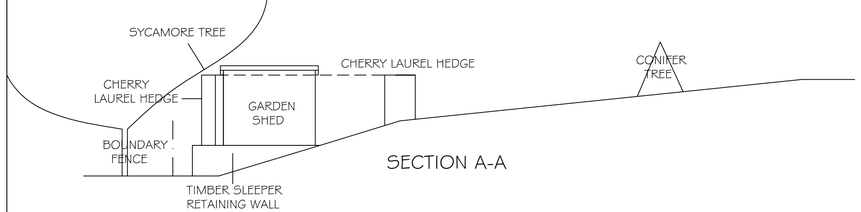

SECTION A-A

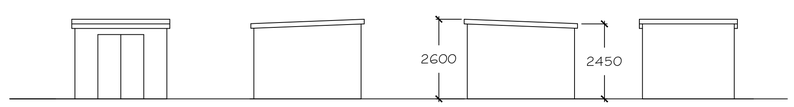

FRONT ELEVATION | SIDE ELEVATION | SIDE ELEVATION | REAR ELEVATION

GARDEN SHED ELEVATIONS

REVISION	DESCRIPTION	DRAWN BY	DATE
A	TREES & SHRUBS UPDATED	K.BUTLER	21.07.2022
B	FIRST FLOOR EXTENSION ABOVE GARAGE SET BACK 1000mm FROM THE FRONT OF THE HOUSE	K.BUTLER	26.08.2022

KB design Architectural Services
9, FAIRHOLME AVENUE
SOUTH SHIELDS,
TYNE & WEAR,
NE34 6DB.
TEL : 07824427223
Email : mail@kbdesign.org.uk

TITLE

PROPOSED EXTENSIONS
60, SHEARWATER, WHITBURN
EXISTING & PROPOSED SITE LAYOUT PLANS

SCALE	DATE	DRAWN BY
1:100	01.06.2022	K.BUTLER
PROJECT No	DRAWING No	Revision
0630	3074	B

THIS DRAWING AND/OR SPECIFICATION IS THE SOLE PROPERTY AND COPYRIGHT OF KB DESIGN AND MAY NOT BE DISCLOSED TO ANY THIRD PARTY OR REPRODUCED IN WHOLE OR IN PART WITHOUT THE PRIOR CONSENT OF AN AUTHORISED REPRESENTATIVE OF KB DESIGN.