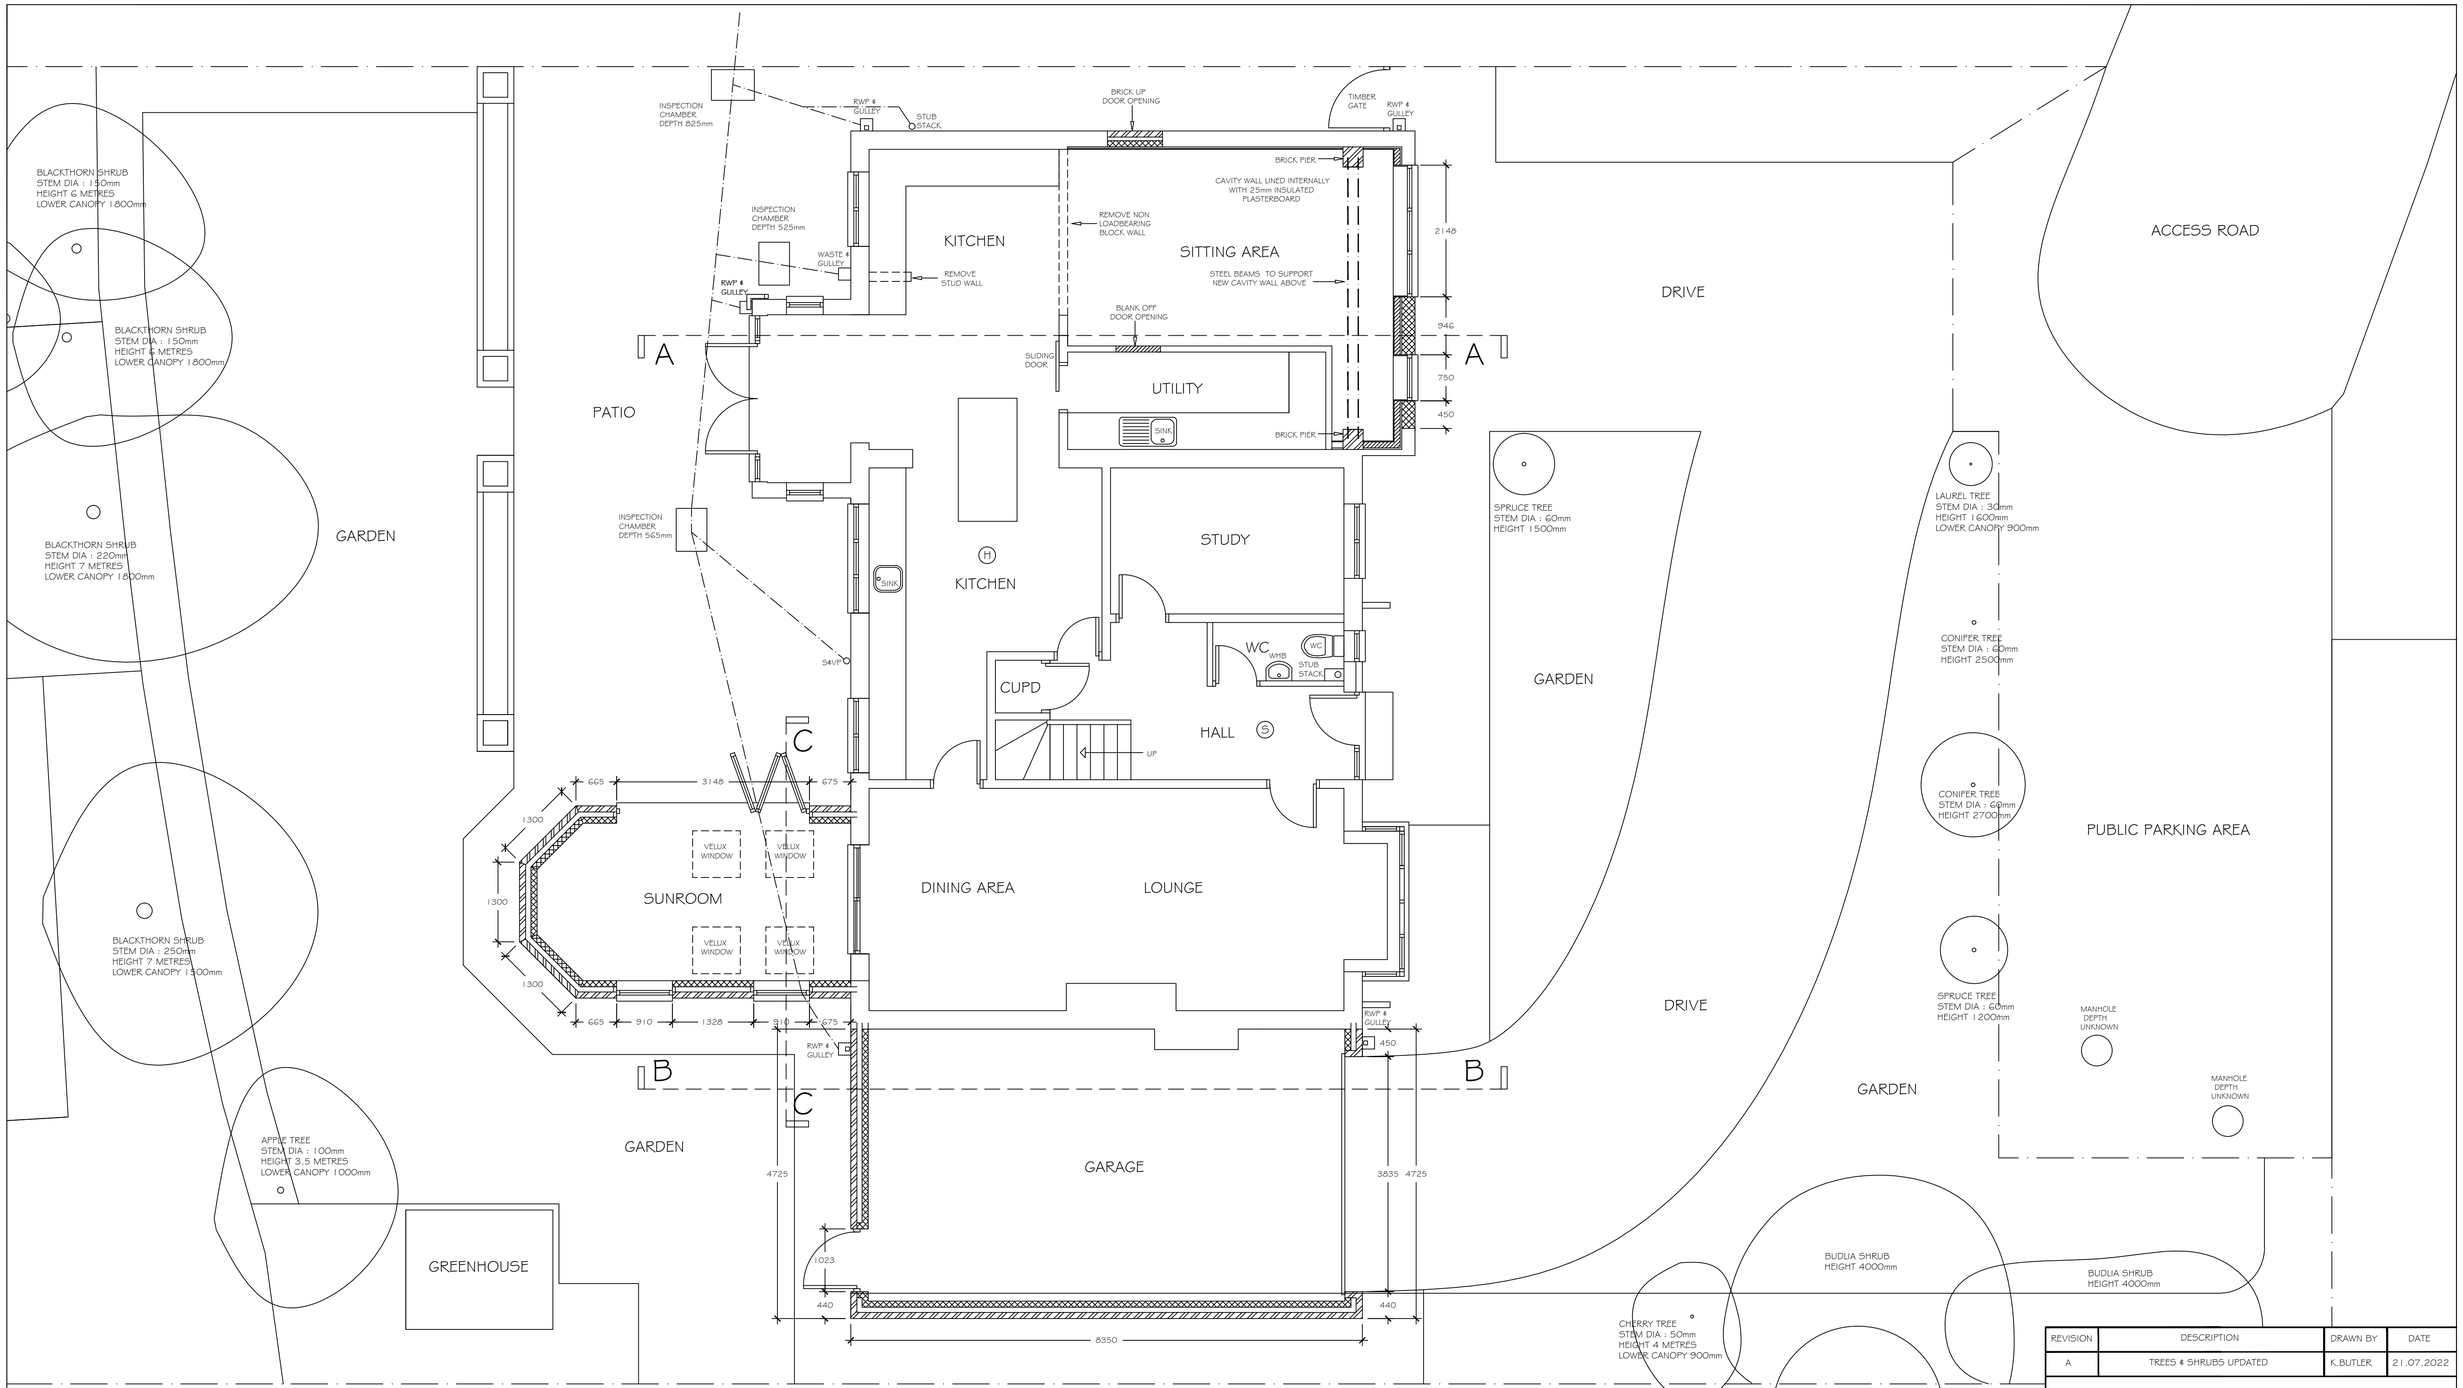

PROPOSED GROUND FLOOR PLAN

FIRE ALARM SYMBOLS

(S) SMOKE DETECTOR

(H) HEAT DETECTOR

REVISION	DESCRIPTION	DRAWN BY	DATE
A	TREES & SHRUBS UPDATED	K.BUTLER	21.07.2022

KB design Architectural Services

9, FAIRHOLME AVENUE
SOUTH SHIELDS,
TYNE & WEAR,
NE34 6DB.

TEL : 07824427223

Email : mail@kbdesign.org.uk

TITLE

PROPOSED EXTENSIONS
60, SHEARWATER, WHITBURN
PROPOSED GROUND FLOOR PLAN

SCALE	DATE	DRAWN BY
1:50	01.06.2022	K.BUTLER
PROJECT No	DRAWING No	Revision
0630	3071	A

THIS DRAWING AND/OR SPECIFICATION IS THE SOLE PROPERTY AND COPYRIGHT OF KB DESIGN AND MAY NOT BE DISCLOSED TO ANY THIRD PARTY OR REPRODUCED IN WHOLE OR IN PART WITHOUT THE PRIOR CONSENT OF AN AUTHORISED REPRESENTATIVE OF KB DESIGN.