




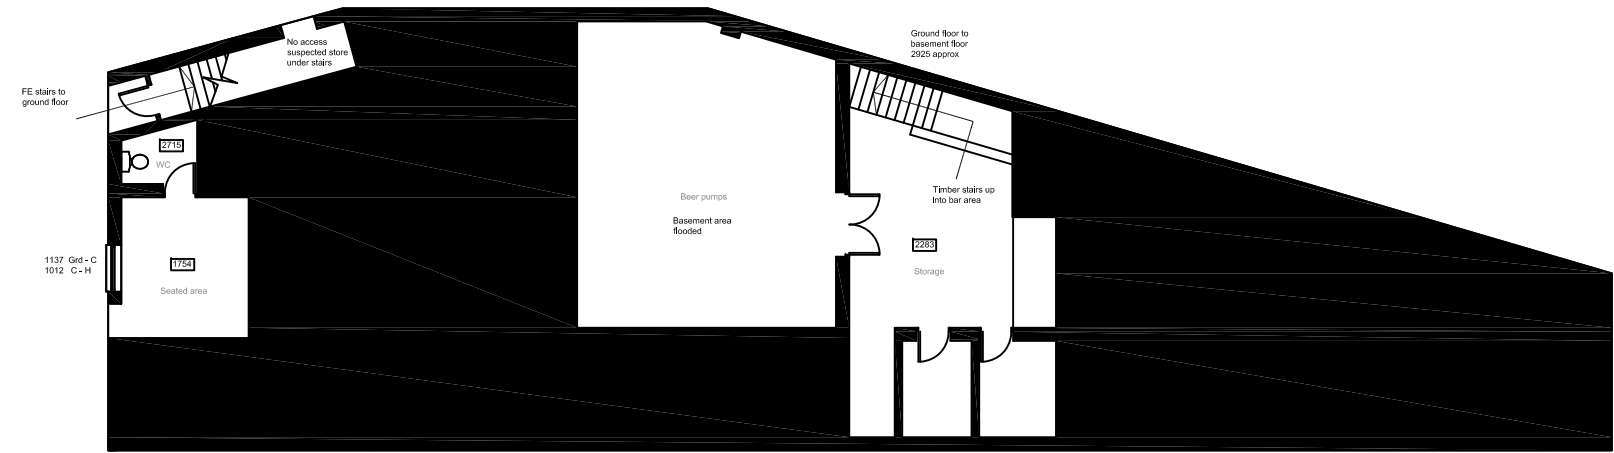


EXISTING BASEMENT FLOOR LEVEL

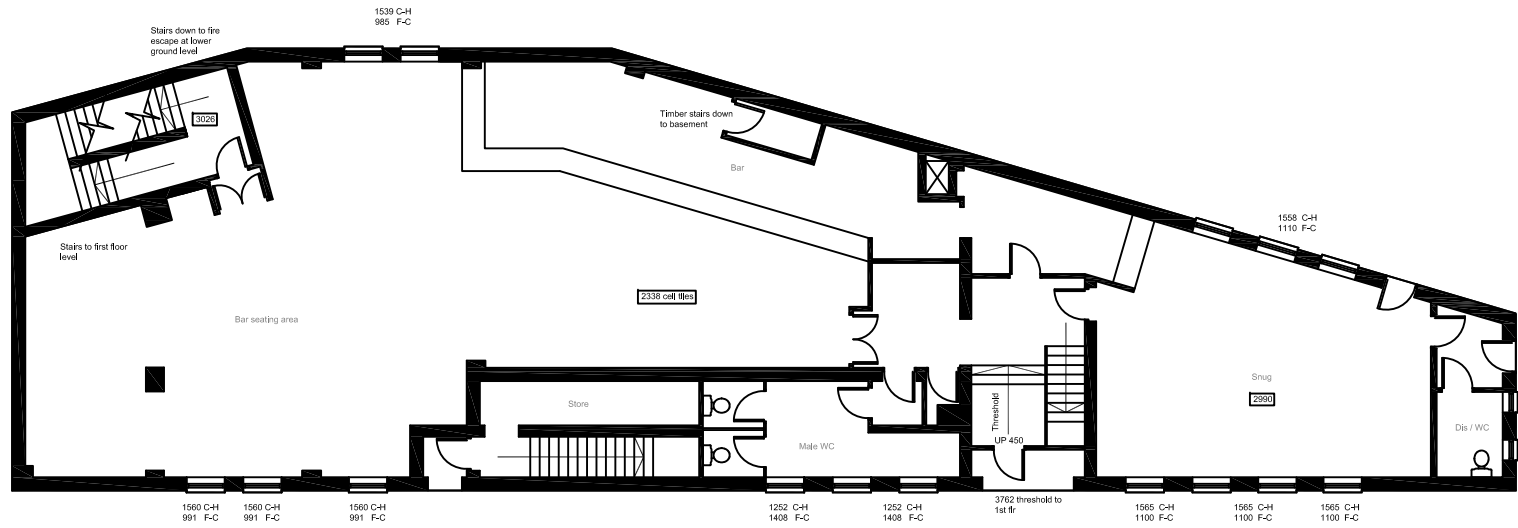



EXISTING GROUND FLOOR LEVEL

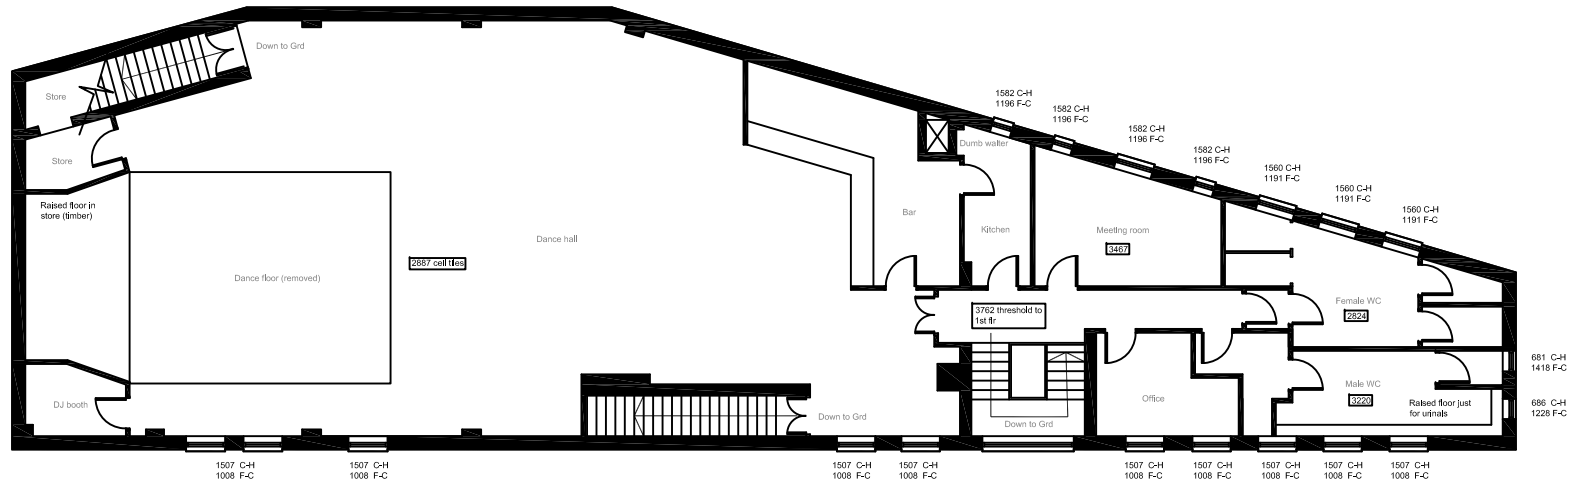

EXISTING FIRST FLOOR LEVEL

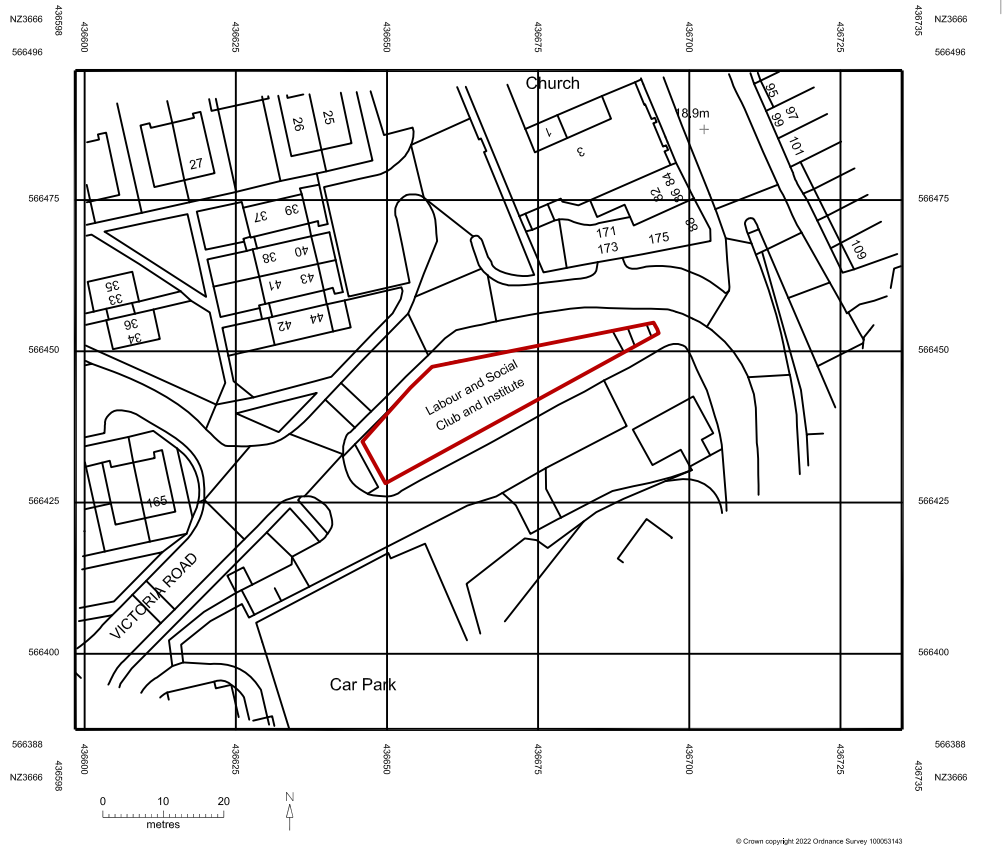

SITE LOCATION 1:1250

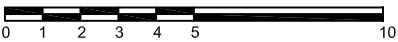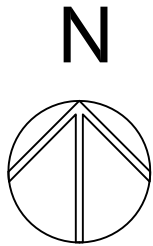

UNLESS STATED OTHERWISE, THE DESIGNS SHOWN ARE SUBJECT TO DETAIL SITE SURVEY AND INVESTIGATIONS AND/OR APPROVAL OF THE RELEVANT VARIOUS LOCAL AUTHORITY OFFICERS, STATUTORY UNDERTAKERS, FIRE OFFICERS AND ENGINEERS. THEY ARE PROJECT AND SITE SPECIFIC.  
THIS DRAWING SHOULD NOT BE SCALED FROM.  
ALL DIMENSIONS SHOULD BE CHECKED ON SITE.  
ANY DRAWING ERRORS OR DISCREPANCIES SHOULD BE REPORTED TO VAUGHAN ARCHITECTURE LTD  
THIS DRAWING IS THE COPYRIGHT OF VAUGHAN ARCHITECTURE LTD

DRAWING STATUS  
DRAWN BY: NJV  
SCALE: 1:125  
DATE: 090222

A3

## BUZZERS BAR - SOUTH SHIELDS



Leicester Office: Vaughan Architecture Ltd  
Rutland House  
23-25 Friar Lane  
Leicester  
LE1 5QQ  
0116 326 8905

SCAN ME

Latest Projects

CLIENT: BEAUMONT & PARTNERS LTD  
PROJECT TITLE: RESIDENTIAL DEVELOPMENT  
BUZZERS BAR SOUTH SHIELDS  
DRAWING TITLE: EXISTING FLOOR LAYOUTS

PROJECT NO: VAD\_22\_09  
DRAWING NO: EX100  
REVISION:



Vaughan Architecture Ltd  
No 2  
Infirmary Street  
Leeds, West Yorkshire  
LS1 2JP  
0113 493 1055  
[www.vaughanarchitecture.co.uk](http://www.vaughanarchitecture.co.uk)

EXISTING LAYOUTS