




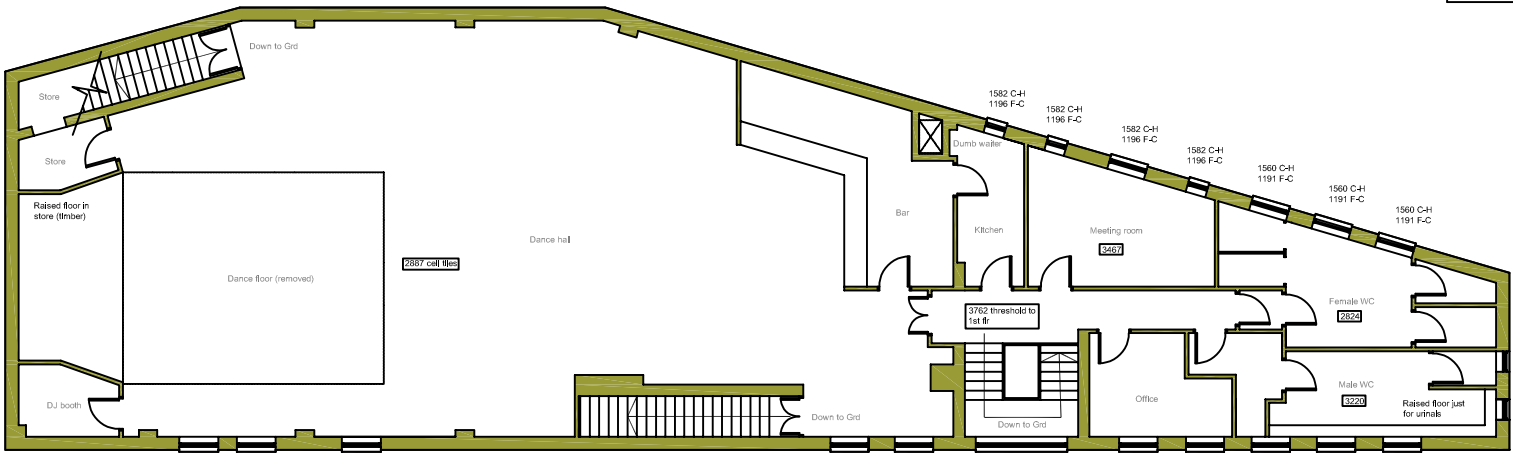

FIRST FLOOR PLAN

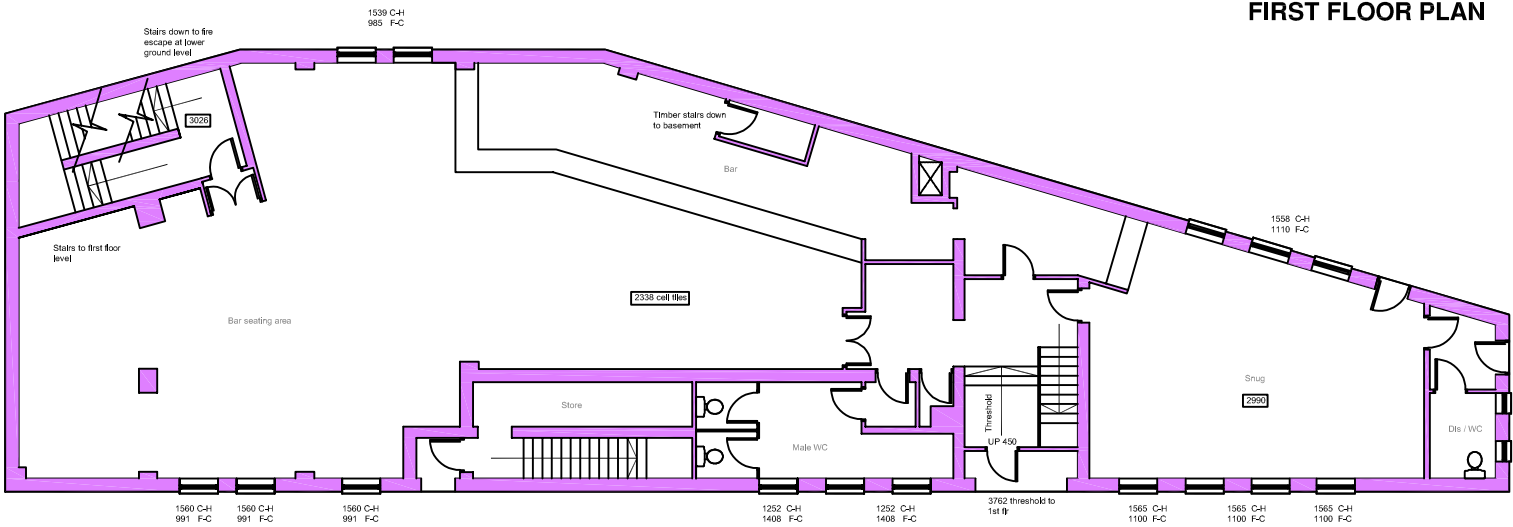

GROUND FLOOR PLAN

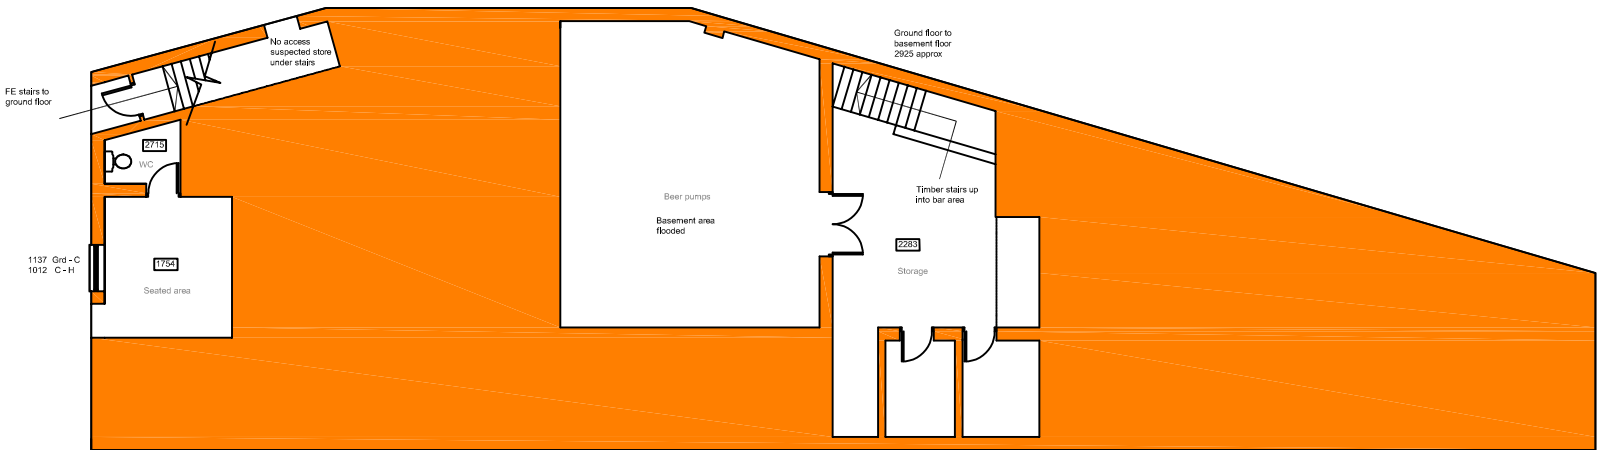

LOWER GROUND FLOOR PLAN



LOCATION PLAN 1:1250

|                                                                                     |                                                              |                |
|-------------------------------------------------------------------------------------|--------------------------------------------------------------|----------------|
| Leica TCR705 / Leica Geo Office Tools                                               |                                                              | Example        |
| Point ID                                                                            | Position or point measured                                   | 12             |
| Coordinates                                                                         | Values given to relate to the OS grid (if required)          | 98.456;116.415 |
| Height                                                                              | Value given above sea level (if required)                    | 100.032        |
| Stations                                                                            | Specific control points within data capture                  | STN A          |
| Code prop                                                                           | Name specific to a point which is recognised when processing | BRICK W        |
| The survey is carried out to an arbitrary grid and datum unless otherwise specified |                                                              |                |



TOPOGRAPHICAL SURVEYS  
& BUILDING MEASUREMENT

|                                                                |          |                                                                                                  |                                  |                                        |                       |                |
|----------------------------------------------------------------|----------|--------------------------------------------------------------------------------------------------|----------------------------------|----------------------------------------|-----------------------|----------------|
| Itemref                                                        | Quantity | Title/Name, designation, material, dimension etc                                                 |                                  |                                        | Article No./Reference |                |
| Surveyed by<br>TIM-ROWLEY                                      |          | Checked by<br>TIM-ROWLEY                                                                         | Approved by - date<br>TIM-ROWLEY | File name<br>BUZZERS                   | Date<br>FEBRUARY_2022 | Scale<br>1:200 |
| 12 Forge Road<br>Wales<br>Sheffield<br>S26 5RS<br>07594 093398 |          | Land Registry Plans<br>Topographical<br>Building Measurement<br>SUAU Images<br>PICO CAA Approved |                                  | BUZZERS_BAR<br>SOUTH_SHIELDS_NEWCASTLE |                       |                |
|                                                                |          | A3-01                                                                                            |                                  | Edition<br>01                          | Sheet<br>A3           |                |