



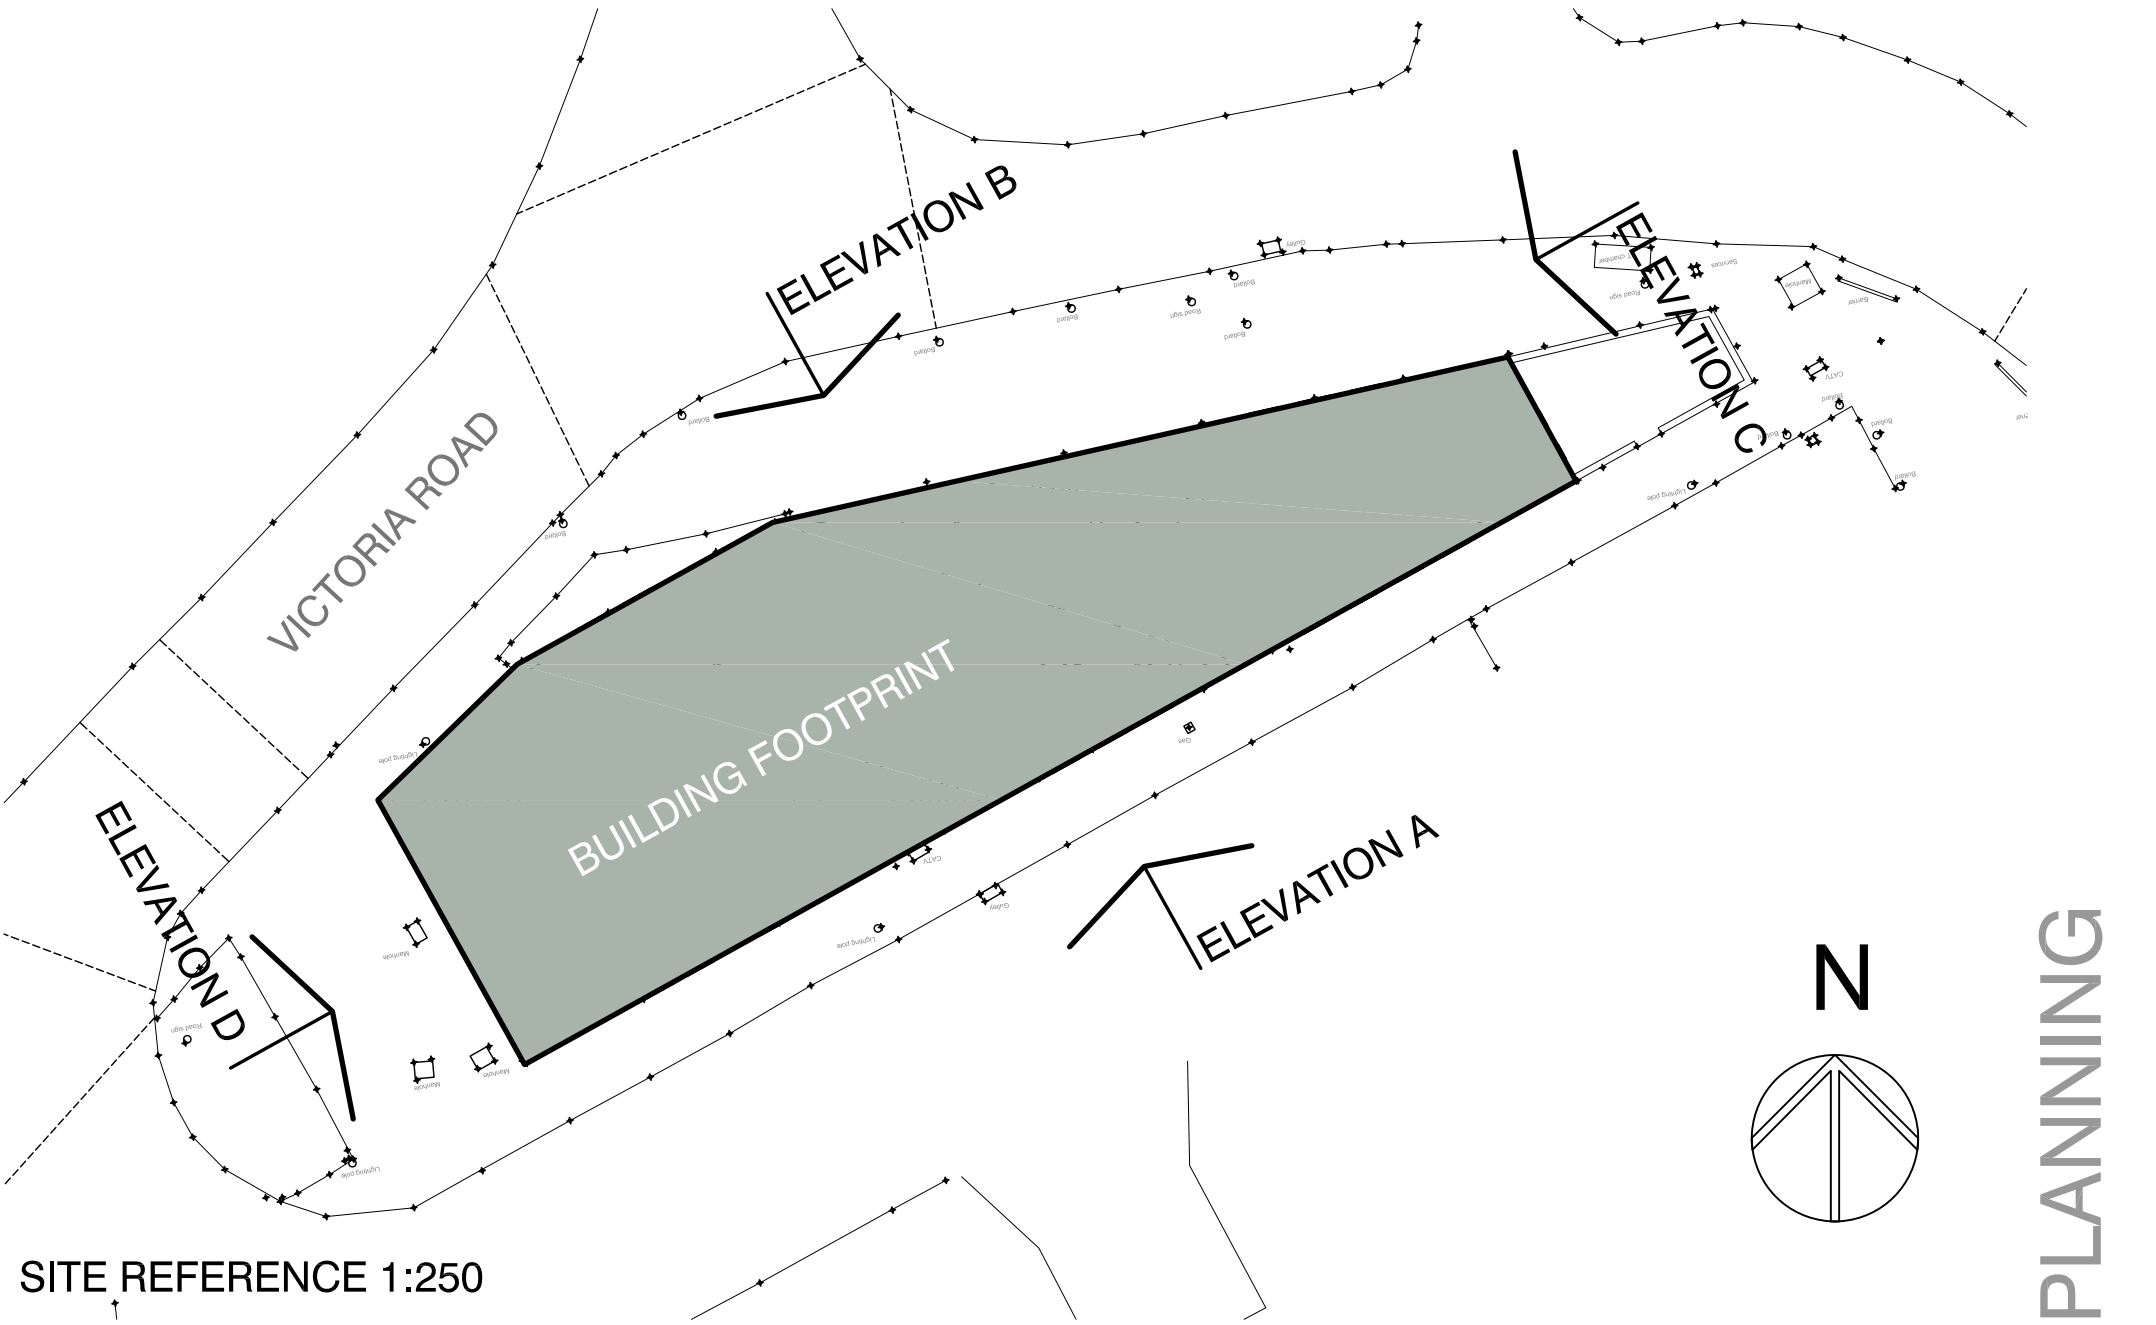

SCHEDULE OF EXTERNAL MATERIALS:

- A. EXISTING RENDERED WALLS REPAIRED AND REPAINTED WHITE
- B. EXISTING WINDOWS REPLACED WITH UPVC - DUSTY GREY RAL 7037
- C. COMPOSITE INSULATED CLADDING PANELS TO NEW SECOND FLOOR INCLUDING WINDOW TRIMS- MID GREY RAL 7043.
- D. CEDAR TIMBER VERTICAL PANELING WITH CEDAR TRIMS FIXED TO EXT FACE OF EXISTING WALLS.
- E. PRESSED METAL PROJECTING FRAME AND TRIMS - MID GREY RAL 7043.
- F. EXISTING RED MULTI BRICKWORK

- G. PROPOSED RED MULTI BRICKWORK TO MATCH EXISTING.
- H. ROOF METAL TRIMS AND SOFFITS - POWDER COATED ALUMINUM RAL 7043.
- I. SOLAR PHOTO-VOLTAIC ROOF PANELS ON SUPPORTING FRAME SUBJECT TO SPECIALIST SIZES, PITCH AND DETAILS.
- J. GLAZED BALCONY WITH SS FIXINGS AND FRAME.
- K. EXTERNAL BOUNDARY WALLS AND PIERS TO BE RED MULTI TO MATCH EXISTING WITH CONCRETE COPING.
- L. POWDER COATED ALUMINIUM METAL TRIMS TO RENDER/CLADDING JUNCTION - RAL 7043

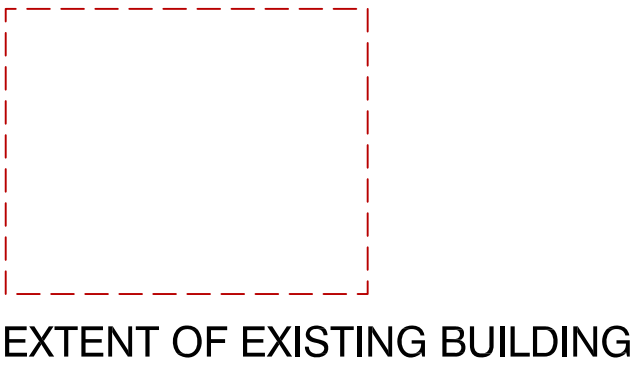

UNLESS STATED OTHERWISE, THE DESIGNS SHOWN ARE SUBJECT TO DETAIL, SITE SURVEY AND INVESTIGATIONS AND/OR APPROVAL OF THE RELEVANT VARIOUS LOCAL AUTHORITY OFFICERS, STATUTORY UNDERTAKERS, FIRE OFFICERS AND ENGINEERS. THEY ARE PROJECT AND SITE SPECIFIC.

THIS DRAWING SHOULD NOT BE SCALED FROM.

ALL DIMENSIONS SHOULD BE CHECKED ON SITE.

ANY DRAWING ERRORS OR DISCREPANCIES SHOULD BE REPORTED TO VAUGHAN ARCHITECTURE LTD

THIS DRAWING IS THE COPYRIGHT OF VAUGHAN ARCHITECTURE LTD

DRAWING STATUS

DRAWN BY: NJV

SCALE: 1:100 @ A1

DATE: 250522

BUZZERS BAR - SOUTH SHIELDS



Leicester Office: Vaughan Architecture Ltd
Rutland House
23-25 Friar Lane
Leicester
LE1 5QQ
0116 326 8905

CLIENT BEAUMONT & PARTNERS LTD
PROJECT TITLE REDEVELOPMENT OF BUZZERS BAR
VICTORIA ROAD - SOUTH SHIELDS
DRAWING TITLE PROPOSED ELEVATIONS
PROJECT NO. VAD.22.09
DRAWING NO. PL200
REVISION



Vaughan Architecture Ltd
No 2
Infirmary Street
Leeds, West Yorkshire
LS1 2JP
0113 493 1055

www.vaughanarchitecture.co.uk