


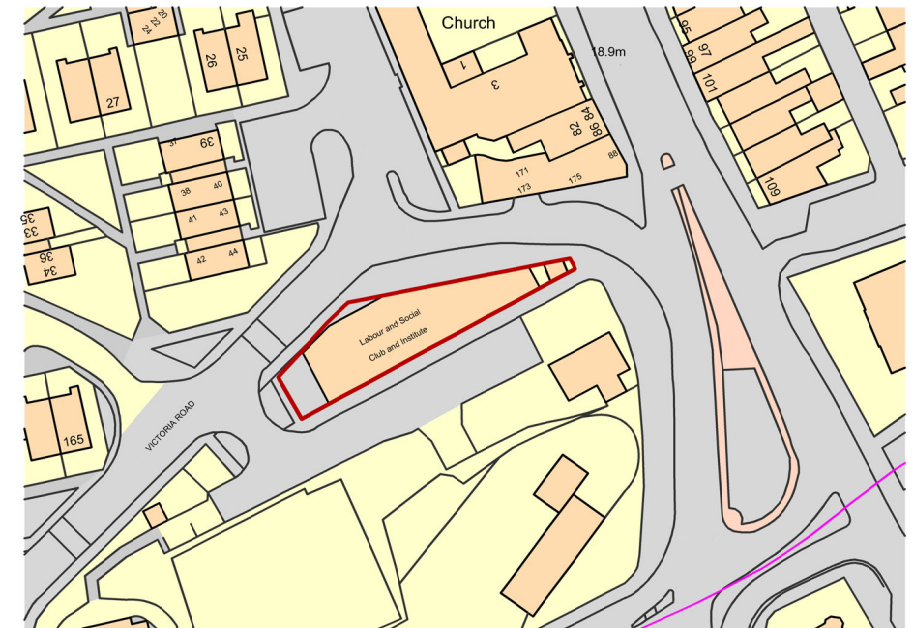

Ordnance Survey, (c) Crown Copyright 2022. All rights reserved. Licence number 100022432

SITE LOCATION 1:1250



FIRST FLOOR LEVEL

NARRATIVE:

- A. EXISTING STAIRS REMOVED SUBJECT TO BUILDING CONTROL APPROVAL.
- B. HATCHED LINES INDICATE WALLS/STRUCTURE TO BE DEMOLISHED SUBJECT TO ENGINEERS DETAILS.
- C. EXISTING STAIRCASE TO APARTMENTS.
- D. ALL ENSUITE, BATHROOM AND KITCHEN LOCATIONS SUBJECT TO DRAINAGE CAPACITY AND LOCATION.
- E. ALL LAYOUTS SUBJECT TO PLANNING, BUILDING CONTROL AND FIRE OFFICERS REQUIREMENTS.
- F. ALL LAYOUTS SUBJECT TO FULL STRUCTURAL AND M&E DESIGN AND SURVEYS.
- G. PROPOSED STAIRS ENCLOSURE SUBJECT TO PLANING AND BUILDING CONTROL APPROVAL.

BUZZERS BAR PROPOSED AREA SCHEDULE			
FIRST FLOOR LEVEL			
	GIFA SQ.M	SIZE	MIN NDCC SQ.M
APARTMENTS			
FLAT 4	40.04	1B/1 PERSON	37.00
FLAT 5	61.39	2B/3 PERSON	61.00
FLAT 6	37.42	1B/1 PERSON	37.00
HMO UNITS			
	NET BED AREA	SIZE	
BED 9	8.33	1B/1PERSON	6.51
BED 10	11.99	1B/2PERSON	10.22
BED 11	13.21	1B/2PERSON	10.22
BED 12	13.84	1B/2PERSON	10.22
BED 13	8.79	1B/1PERSON	6.51
BED 14	12.49	1B/2PERSON	10.22
BED 15	13.09	1B/2PERSON	10.22
BED 16	13.03	1B/2PERSON	10.22
ALL AREAS SHOWN ABOVE EXCLUDE THE EN-SUITES			
SHARED KITCHEN/DINING/LIVING	31.74		

UNLESS STATED OTHERWISE, THE DESIGNS SHOWN ARE SUBJECT TO DETAIL SITE SURVEY AND INVESTIGATIONS AND/OR APPROVAL OF THE RELEVANT VARIOUS LOCAL AUTHORITY OFFICERS, STATUTORY UNDERTAKERS, FIRE OFFICERS AND ENGINEERS. THEY ARE PROJECT AND SITE SPECIFIC.
THIS DRAWING SHOULD NOT BE SCALED FROM.
ALL DIMENSIONS SHOULD BE CHECKED ON SITE.
ANY DRAWING ERRORS OR DISCREPANCIES SHOULD BE REPORTED TO VAUGHAN ARCHITECTURE LTD
THIS DRAWING IS THE COPYRIGHT OF VAUGHAN ARCHITECTURE LTD

DRAWING STATUS
DRAWN BY: NJV
SCALE: 1:125
DATE: 100222

B SCHEME UPDATED 080322 NJV NJV
B ISSUED FOR PLANNING 260522 NJV NJV

A3

BUZZERS BAR - SOUTH SHIELDS



Leicester Office: Vaughan Architecture Ltd
Rutland House
23-25 Fiar Lane
Leicester
LE1 5QQ
0116 326 8905

CLIENT: BEAUMONT & PARTNERS LTD
PROJECT TITLE: RESIDENTIAL DEVELOPMENT
BUZZERS BAR SOUTH SHIELDS
DRAWING TITLE: PROPOSED FIRST FLOOR

PROJECT NO: VAD 22.09
DRAWING NO: PL110
REVISION: A



Vaughan Architecture Ltd
No 2
Ingram Street
Leeds, West Yorkshire
LS1 2JP
0113 483 1055
www.vaughanarchitecture.co.uk

PLANNING