


PROPOSED SITE LAYOUT - 1:200

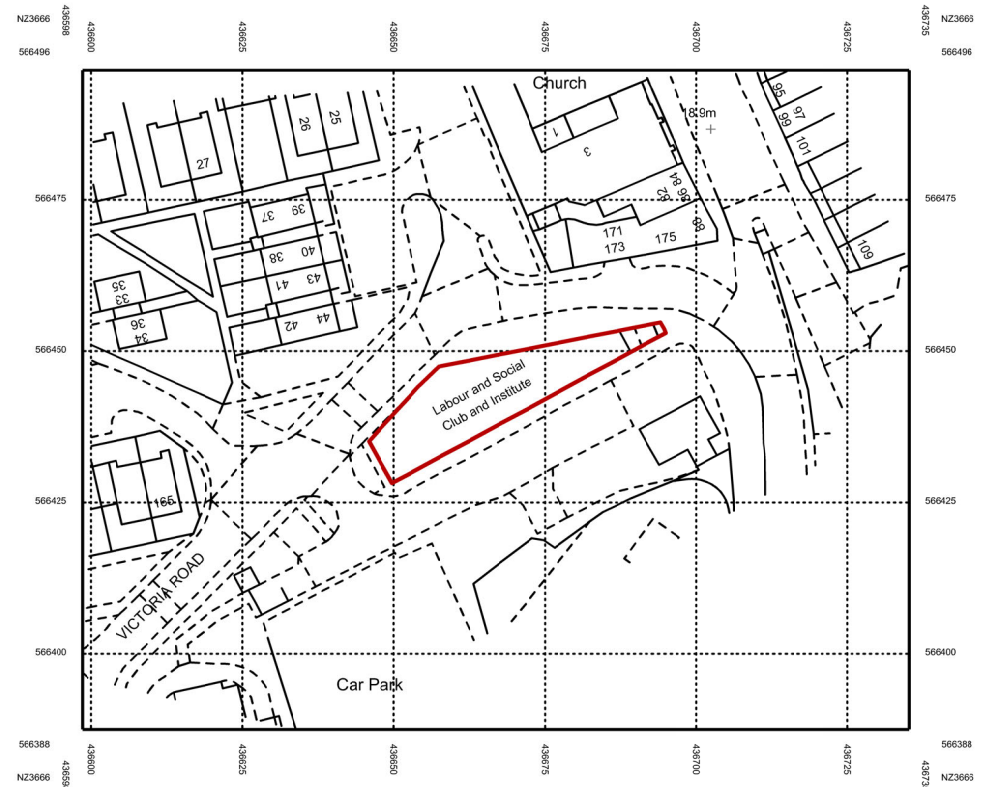

SITE LOCATION 1:1250

PLANNING

UNLESS STATED OTHERWISE, THE DESIGNS SHOWN ARE SUBJECT TO DETAIL SITE SURVEY AND INVESTIGATIONS AND/OR APPROVAL OF THE RELEVANT VARIOUS LOCAL AUTHORITY OFFICERS, STATUTORY UNDERTAKERS, FIRE OFFICERS AND ENGINEERS. THEY ARE PROJECT AND SITE SPECIFIC.
THIS DRAWING SHOULD NOT BE SCALED FROM.
ALL DIMENSIONS SHOULD BE CHECKED ON SITE.
ANY DRAWING ERRORS OR DISCREPANCIES SHOULD BE REPORTED TO VAUGHAN ARCHITECTURE LTD
THIS DRAWING IS THE COPYRIGHT OF VAUGHAN ARCHITECTURE LTD

DRAWING STATUS
DRAWN BY: NJV
SCALE: 1:200
DATE: 260522

A3

BUZZERS BAR - SOUTH SHIELDS



Latest Projects

Leicester Office: Vaughan Architecture Ltd
Rutland House
23-25 Friar Lane
Leicester
LE1 5QQ
0116 326 8905

CLIENT: BEAUMONT & PARTNERS LTD
PROJECT TITLE: RESIDENTIAL DEVELOPMENT
BUZZERS BAR SOUTH SHIELDS
DRAWING TITLE: PROPOSED SITE LAYOUT
PROJECT NO: VAD 22 39
DRAWING NO: PL130
REVISION:



Vaughan Architecture Ltd
No 2
Infirmary Street
Leeds, West Yorkshire
LS1 2JP
0113 453 1055
www.vaughanarchitecture.co.uk