
This Drawing is the property of Building Design Solutions (NE) Ltd.

If there are any discrepancies between given dimensions & site dimensions notify BDS immediately for clarification before proceeding further.

IF IN DOUBT ASK.

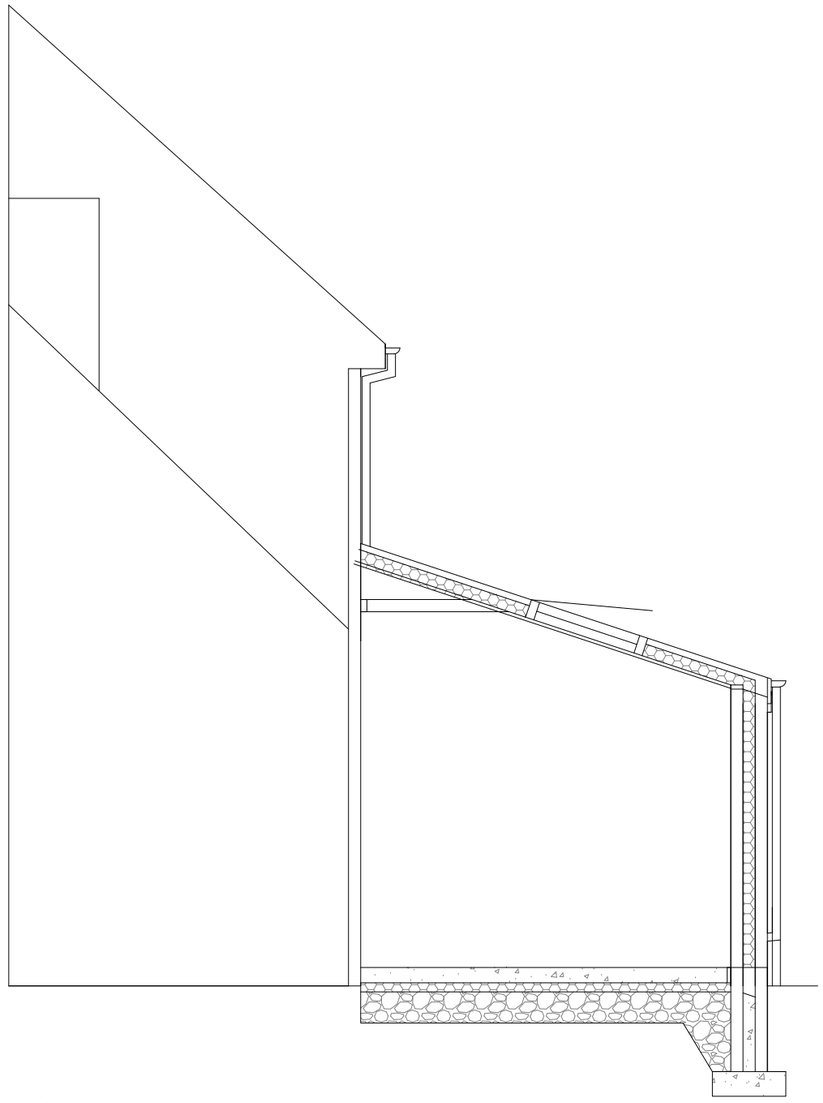

Croos Section

REV. NO.	DATE

BUILDING DESIGN SOLUTIONS NORTH EAST LIMITED

Unit 7 Shaw Building
Deptford Terrace
Sunderland
Sean Curran
M: 07961713623
T: 01642800280
E: INFO@BUILDINGDESIGNSOLUTIONS.C
W: WWW.BUILDINGDESIGNSOLUTIONS.C

SCHEME: Proposed Rear Extension				CLIENT: Mr. Ford		
TITLE: Cross Section				6 Sunnyside Lane, Cleadon		
DRAWING NO: /006/21	DRAWN:	DATE: 06/21	SCALE: 1:50	CHECK:	STATUS:	
FILE PATH Q:\Current Schemes\Job No.					PAPER	