
This Drawing is the property of Building Design Solutions (NE) Ltd.

If there are any discrepancies between given dimensions & site dimensions notify BDS immediately for clarification before proceeding further.

IF IN DOUBT ASK.



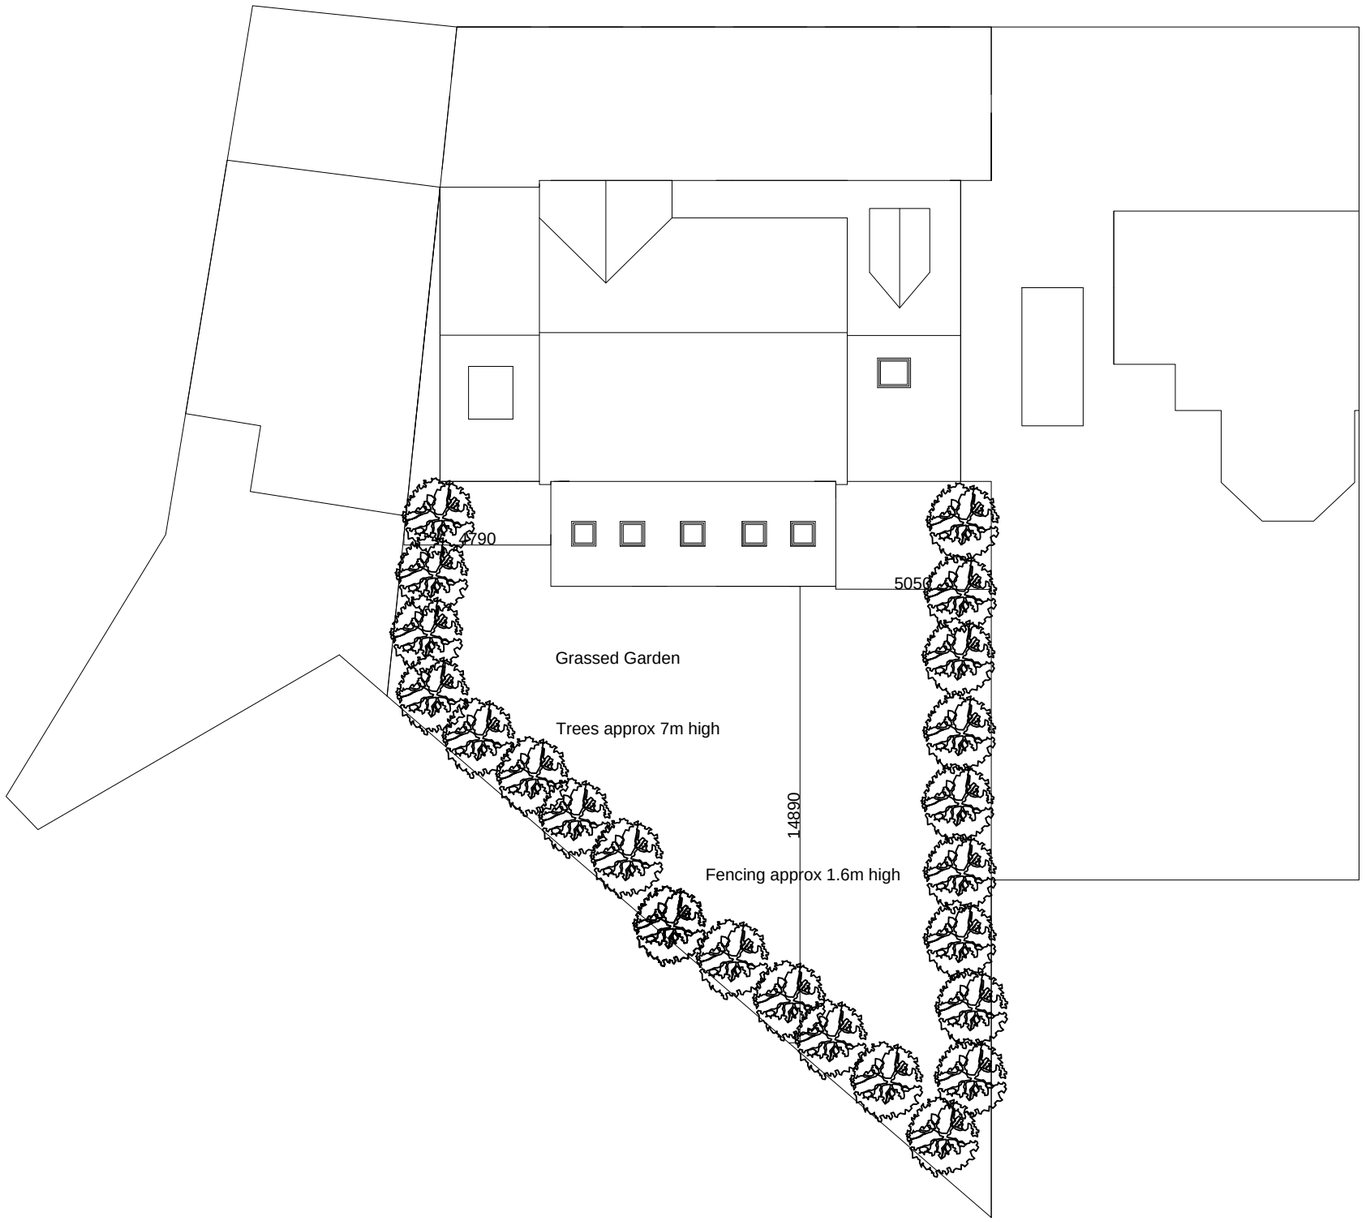

REV. NO.	DATE

BUILDING DESIGN SOLUTIONS NORTH EAST LIMITED

Unit 7 Shaw Building
Deptford Terrace
Sunderland
Sean Curran
M: 07961713623
T: 01642800280
E: INFO@BUILDINGDESIGNSOLUTIONS.C
W: WWW.BUILDINGDESIGNSOLUTIONS.C

SCHEME: Proposed Rear Extension	CLIENT: 6 Sunnyside Lane, Cleadon
TITLE: Proposed Block Plan	

DRAWING NO: /007/22	DRAWN:	DATE: 06/22	SCALE: 1:200	CHECK:	STATUS:
FILE PATH Q:\Current Schemes\Job No.					PAPER