
This Drawing is the property of Building Design Solutions (NE) Ltd.

If there are any discrepancies between given dimensions & site dimensions notify BDS immediately for clarification before proceeding further.

IF IN DOUBT ASK.

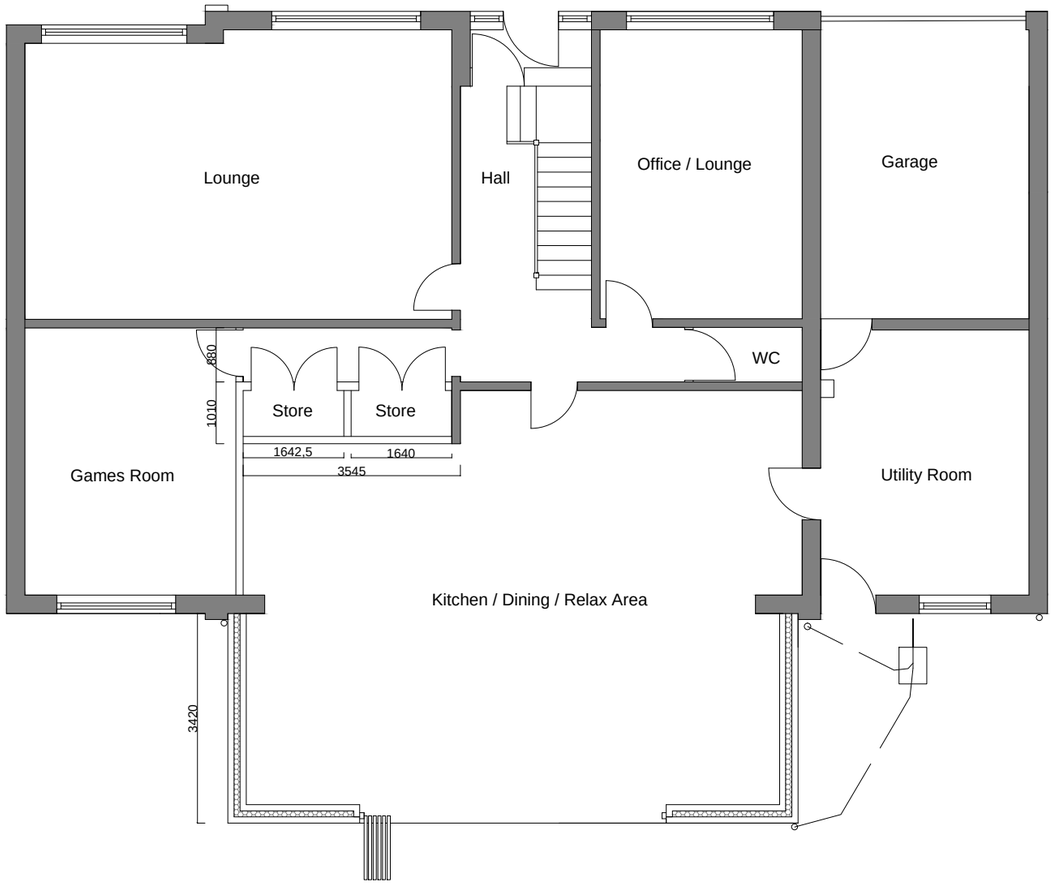

Ground Floor Layout

REV. NO.	DATE

BUILDING DESIGN SOLUTIONS NORTH EAST LIMITED

Unit 7 Shaw Building
Deptford Terrace
Sunderland
Sean Curran
M: 07961713623
T: 01642800280
E: INFO@BUILDINGDESIGNSOLUTIONS.C
W: WWW.BUILDINGDESIGNSOLUTIONS.C

SCHEME: Proposed Rear Extension				CLIENT: 6 Sunnyside Lane		
TITLE: Proposed Layout				Cleadon		
DRAWING NO: /004/20	DRAWN:	DATE: 05/21	SCALE: 1:100	CHECK:	STATUS:	
FILE PATH Q:\Current Schemes\Job No.					PAPER	