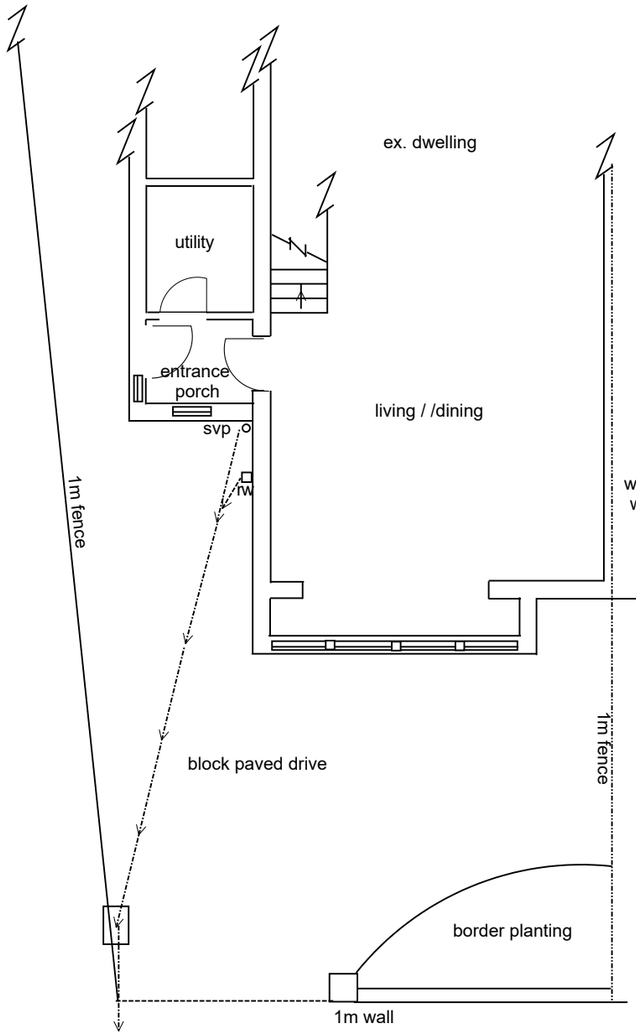

EXISTING LAYOUT

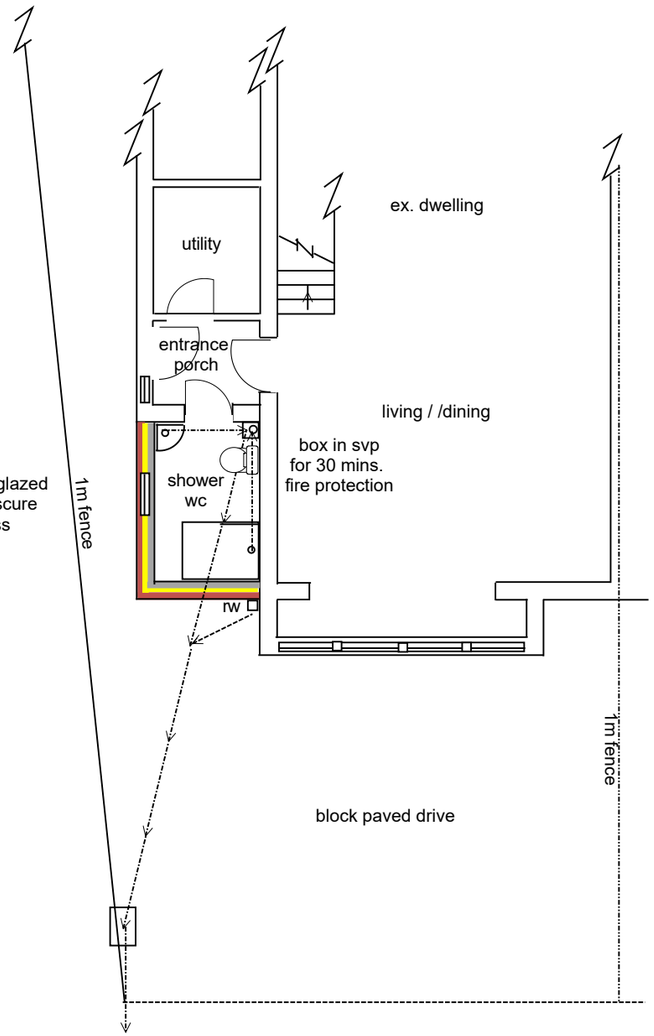

PROPOSED LAYOUT

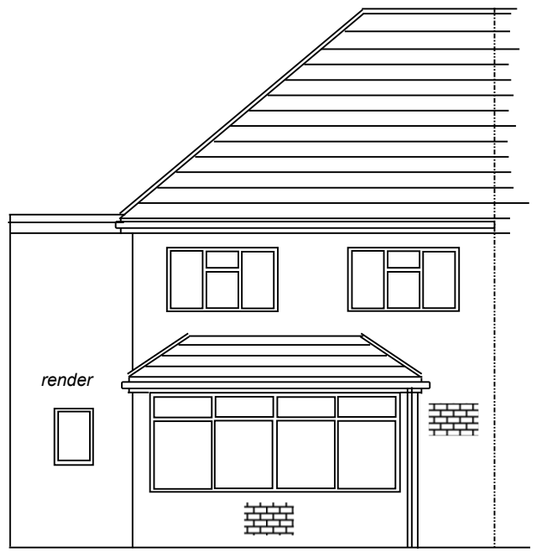

EXISTING FRONT ELEVATION

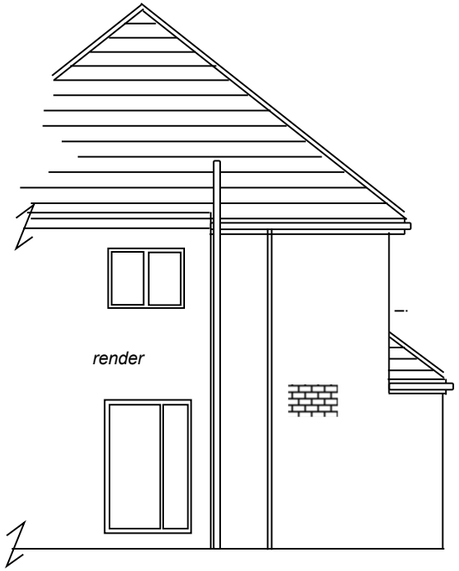

EXISTING SIDE ELEVATION

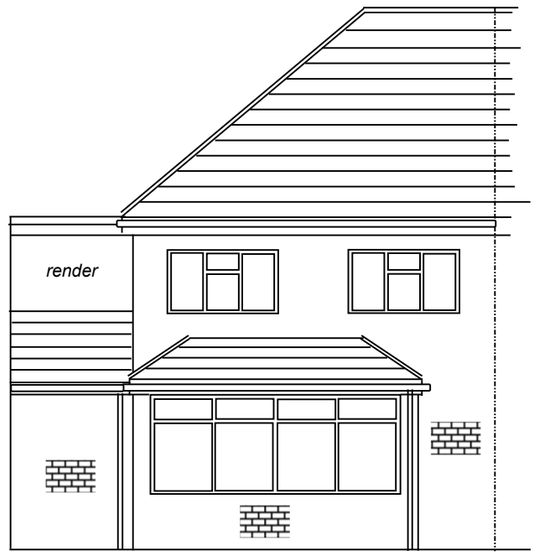

PROPOSED FRONT ELEVATION

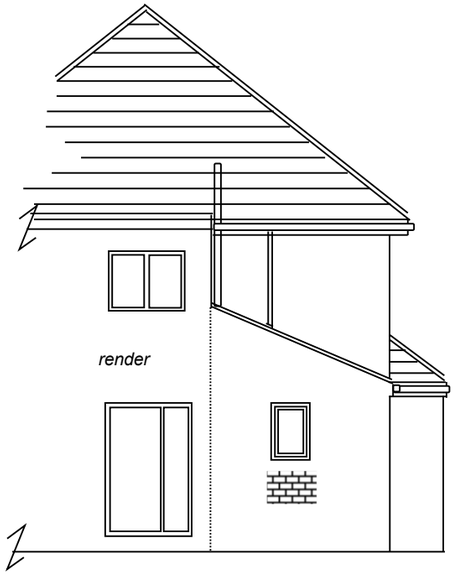

PROPOSED SIDE ELEVATION

PROPOSAL	**CLIENTS**	**SCALE**
PROPOSED GROUND FLOOR SIDE EXTENSION	MR & MRS WHALE	1:100 AT A3 DRWGS 1&2 1:50 AT A3 DRWG 3
ADDRESS	**DRAWING REF**	**DRAWN BY**
9 WEST DRIVE, CLEADON	2022/JUL/03	KATHRYN FINNON TEL. 07903976812 email - katiemfinnon@hotmail.com

DRWG1

SCALE 1:100