
5 RYDAL GARDENS, S. SHIELDS

1:200 SITE/ROOF PLAN

PROPOSED

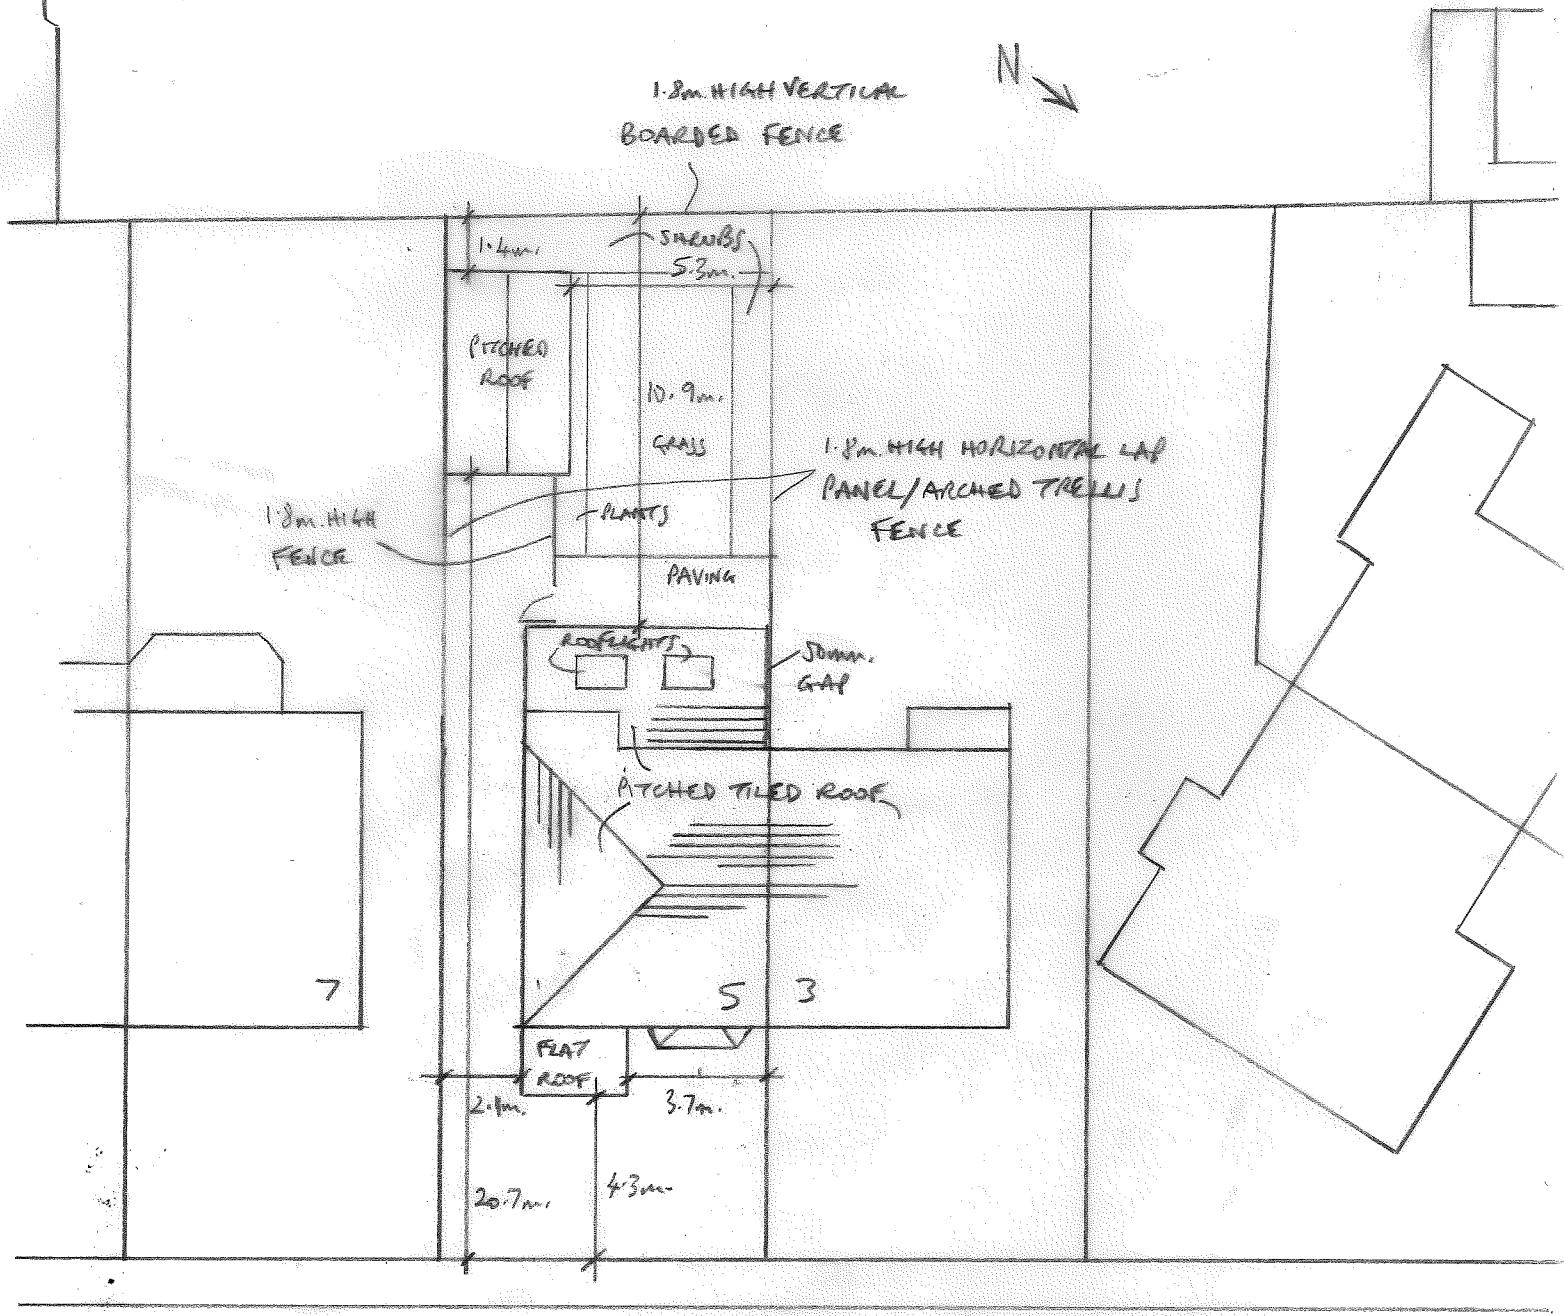

RYDAL GARDENS

