


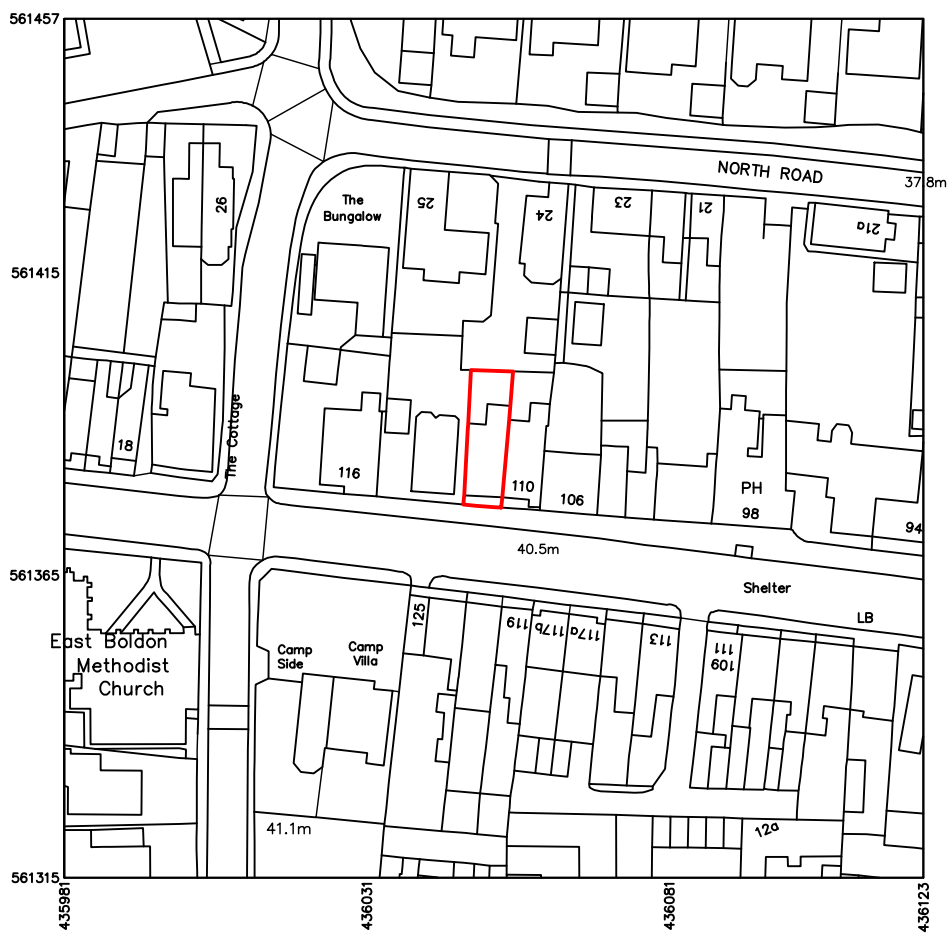

1:1250



SCALE: 1:1250	DATE: 02.08.2022	DRG. No: 002	© COPYRIGHT JOSEPH JAMES LOFT CONVERSIONS LTD. Unit 112 Business Innovation Centre, Wearfield Sunderland Enterprise Park Sunderland SR5 2TA	PROJECT: Moses - 112 Front Street LOCATION: 112, Front Street, East Boldon, NE36 0SG. CLIENT: Moses DRAWING TITLE: LOCATION PLAN	A4
REVISION:					