

# Proposed Elevations


South Tyneside and Sunderland NHS Foundation Trust IDC

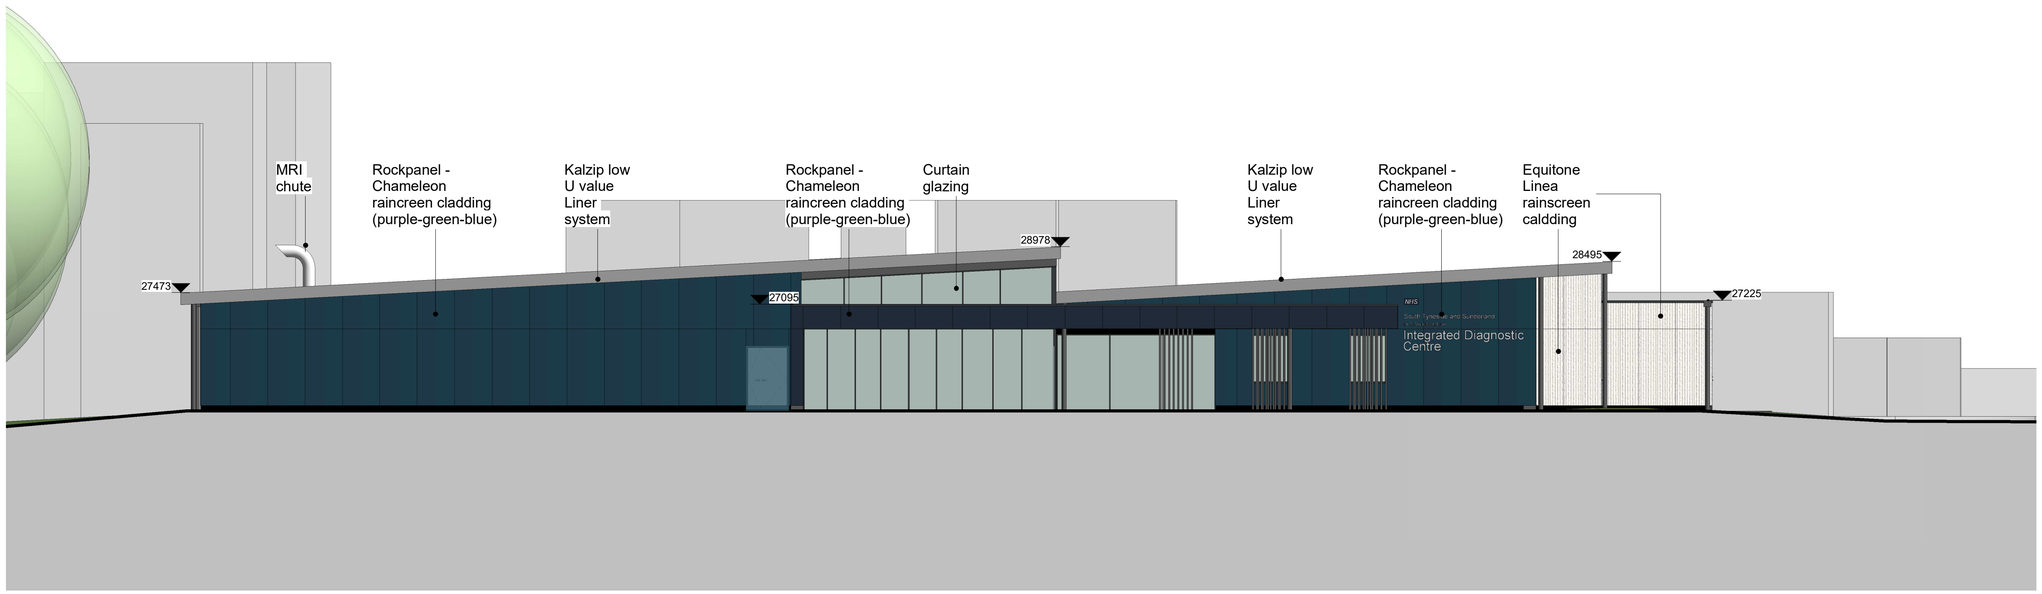


Proposed Elevation 1
*1 : 100*

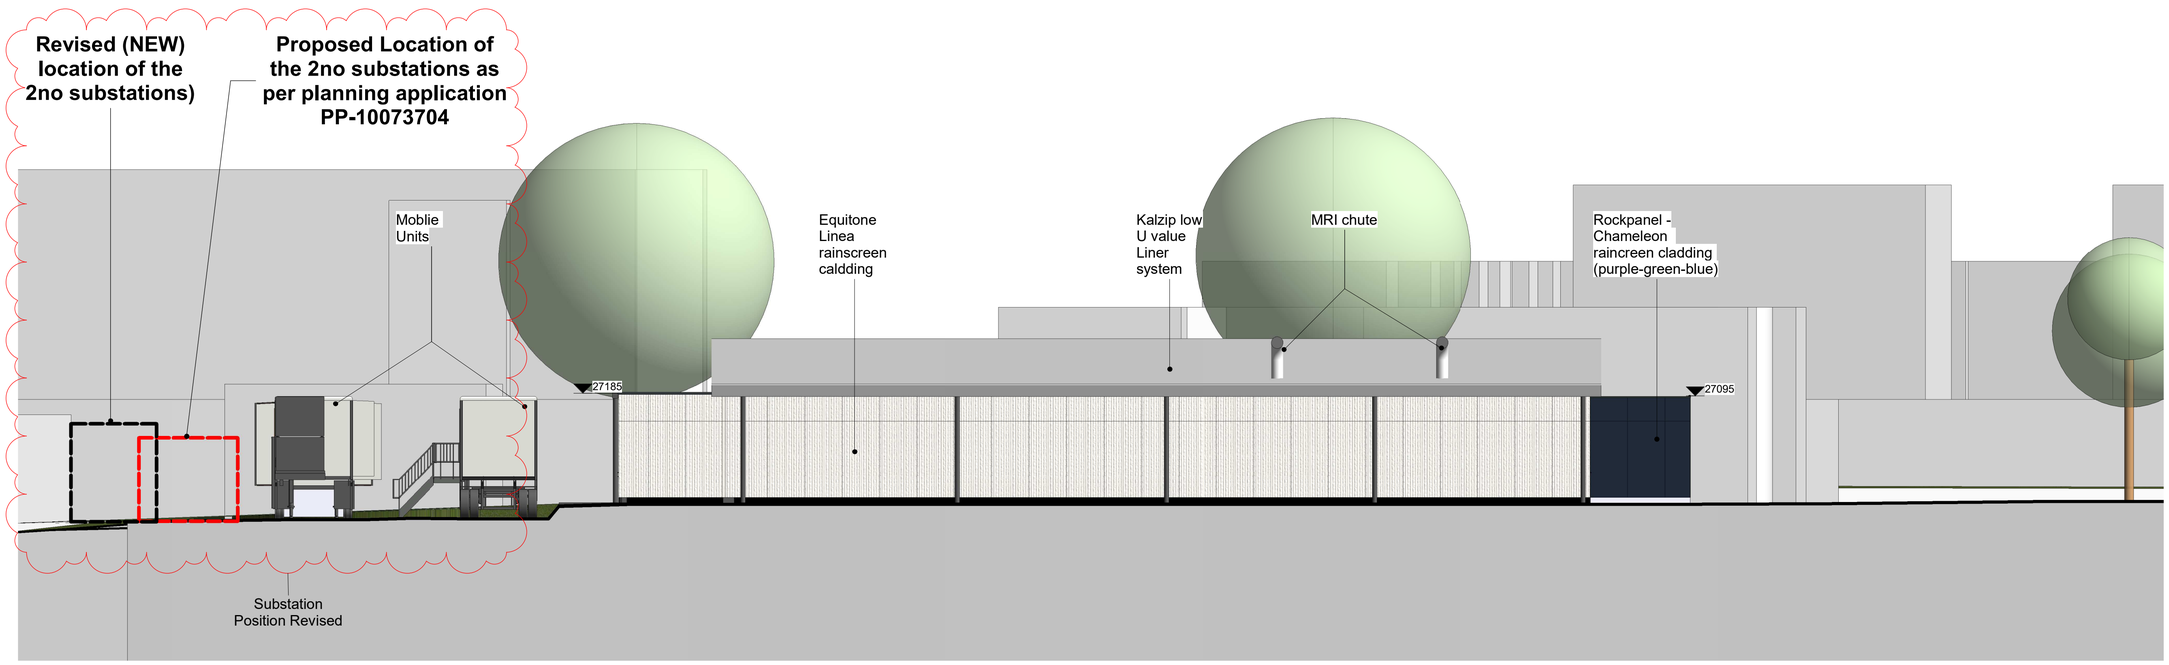


Proposed Elevation 2
*1 : 100*

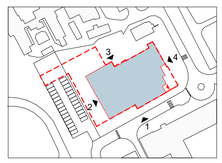


Revision Schedule

| | | |
|---|---|---|
| * | First Issue | 11/06/21 |
| P1 | Issued for planning | 26/07/21 |
| P2 | Updated Substation Location | 12/08/22 |

DO NOT SCALE OFF DRAWINGS
REPORT ALL DISCREPANCIES
CHECK ALL DIMENSIONS ON SITE

0 5 10 m

1:100 (@ A1)

© Copyright Murphy Philipps 2021
Prepared using Revit 2020

PLANNING

Proposed Elevations
at
South Tyneside and Sunderland NHS Foundation Trust IDC

for
Alliance Medical

MURPHYPHILIPPS

AIC - MPA - ZZ - XX - DR - A - 05122
REV:P2 -12/08/22
Scale: As indicated @ A1

MPA project number.: 3298

16 Wenlock Road
London, N1 7TA
Tel: 020 7490 8008
Fax: 020 7490 8778