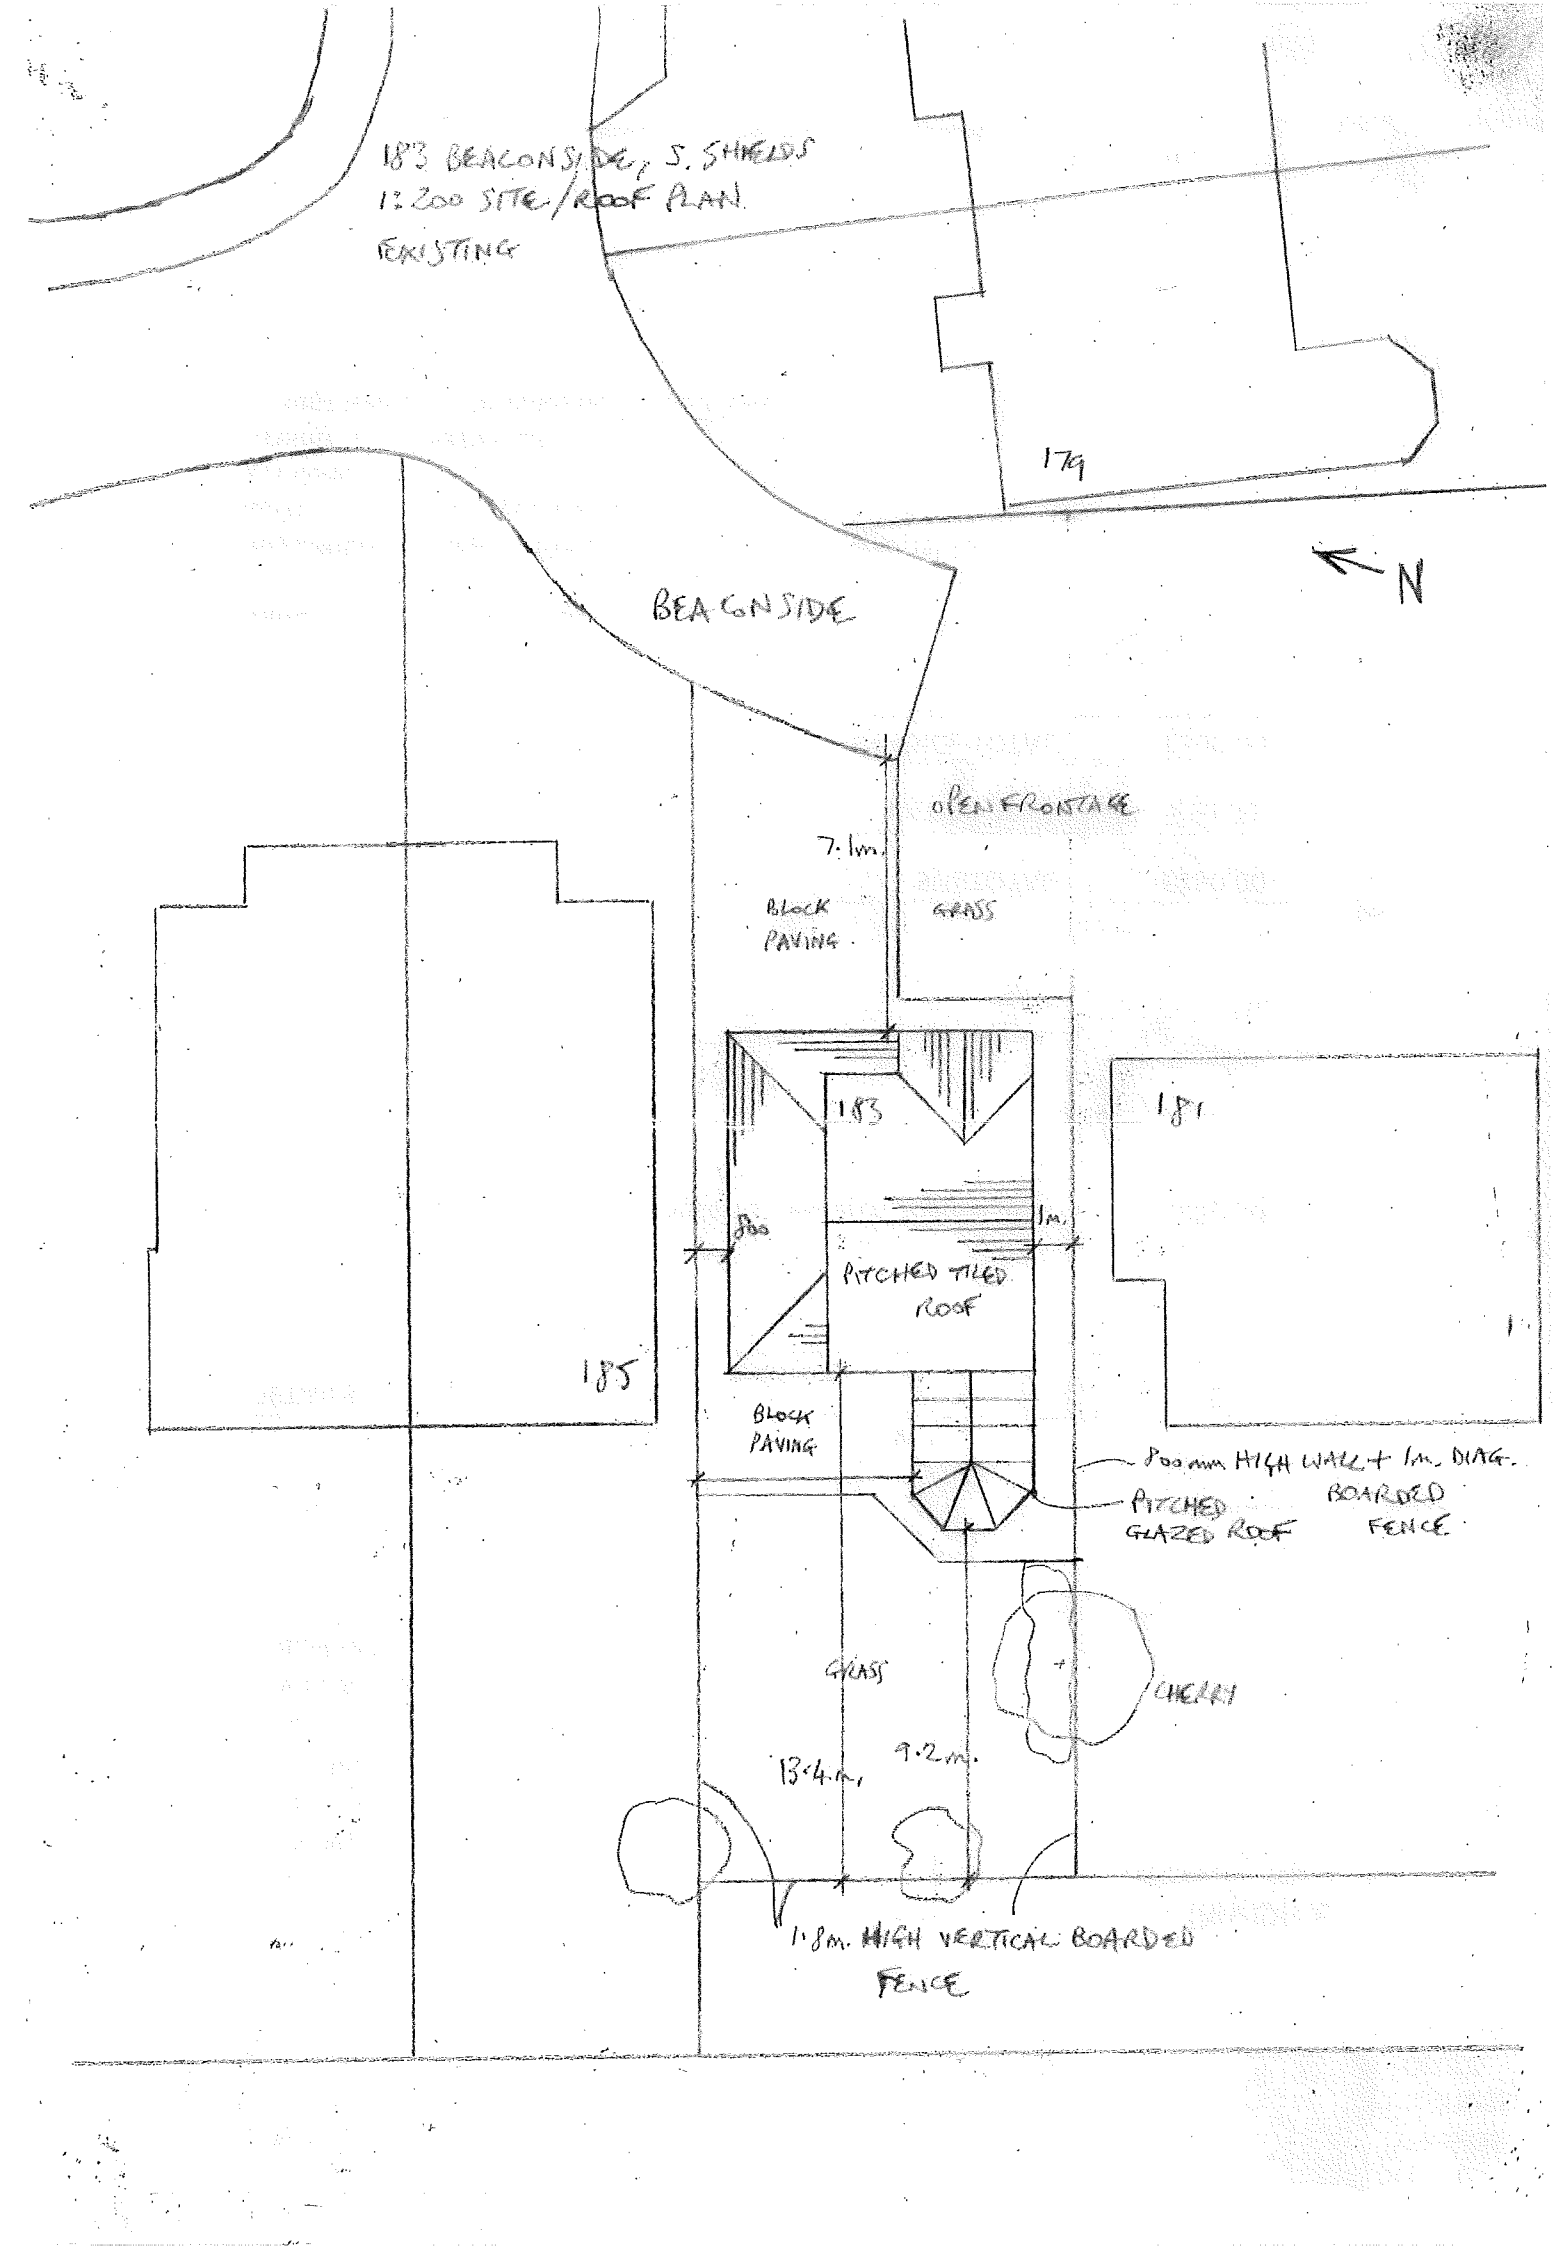

183 BEACONSIDE, S. SHIELDS
1:200 SITE/ROOF PLAN
EXISTING
179
N
BEACONSIDE
OPEN FRONTAGE
7.1m.
BLOCK PAVING
GRASS
183
181
185
900
1m.
PITCHED TILED ROOF
BLOCK PAVING
900 mm HIGH WALL + 1m. DIAG. BOARDED FENCE
PITCHED GLAZED ROOF
GRASS
CHERRY
13.4m.
9.2m.
1.8m. HIGH VERTICAL BOARDED FENCE