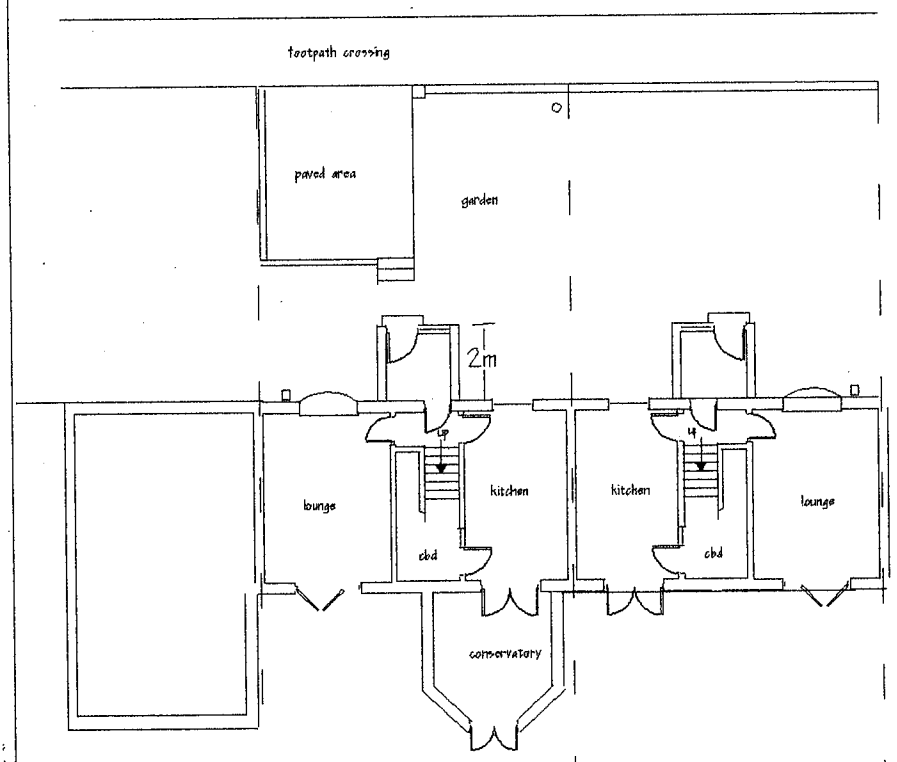

1.5m fence.

1.5m fence

1.5m fence

EXISTING SITE PLAN

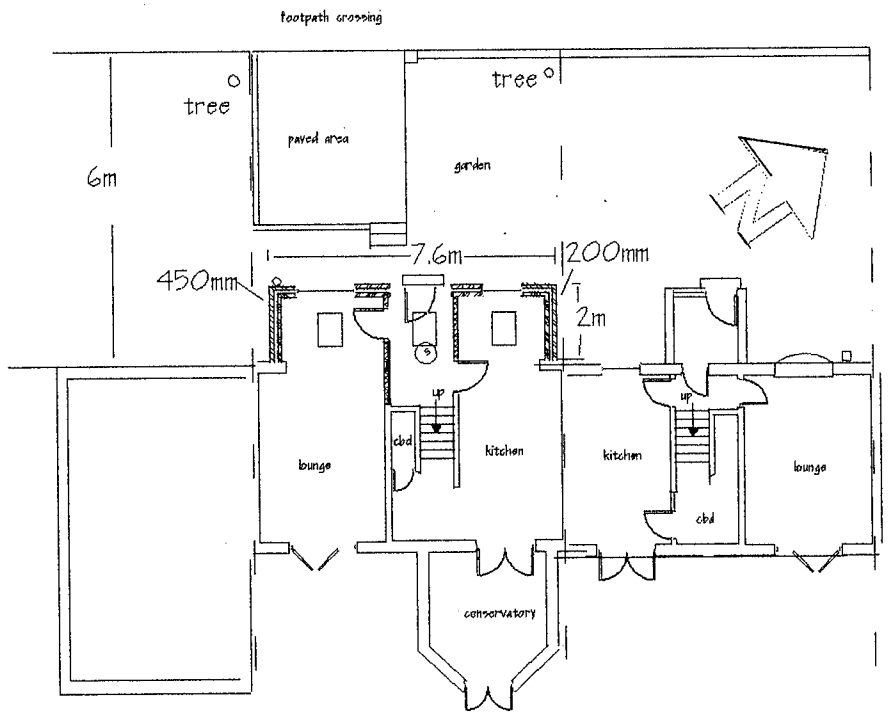

1.5m fence

1.5m fence

PROPOSED SITE PLAN 1:200



EXISTING FRONT ELEVATION

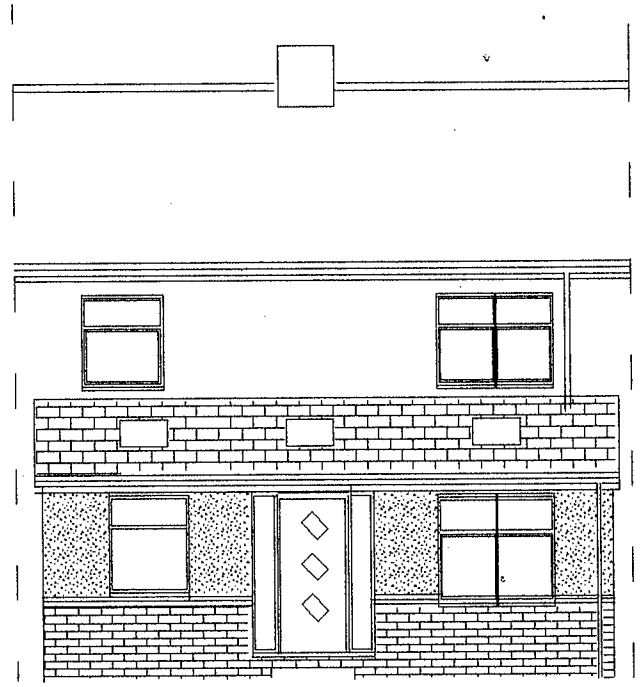

PROPOSED FRONT ELEVATION

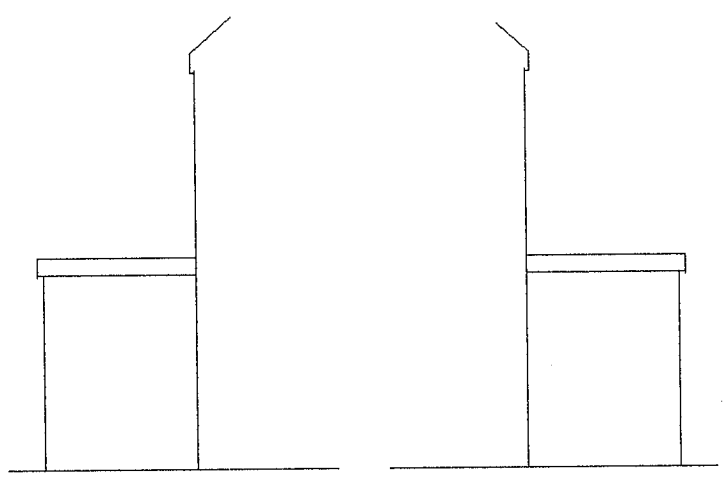

EXISTING SIDE ELEVATIONS

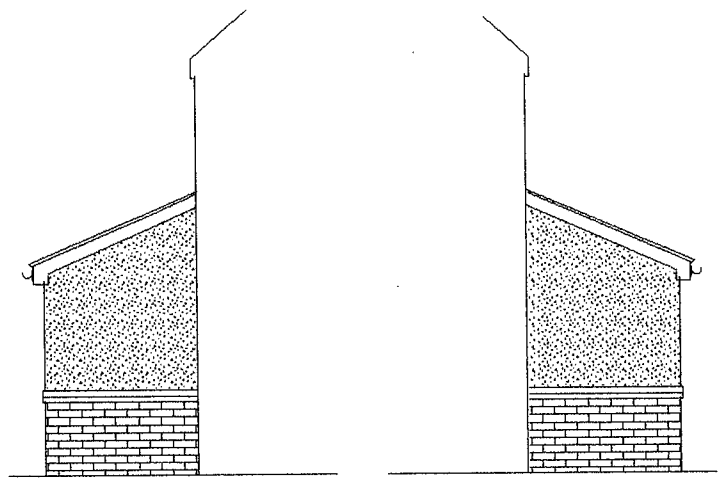

PROPOSED SIDE ELEVATIONS

1.2M @ 1:20
3M @ 1:50
6M @1:100

12M @ 1:200
30M @1:500
75M @ 1:1250

SCALE BAR
ORIGINAL DRAWING A3 SIZE

9 ADDISON ROAD
WEST BOLDON
NE36 0QY

DWG NO A125A 12/9/22
SCALE 1:100

A.M. WATT.
20 ALPINE WAY
SUNDERLAND.
SR3 1TN
0191 5226401 / 078 116 050 33