

existing site plan
scale 1:200

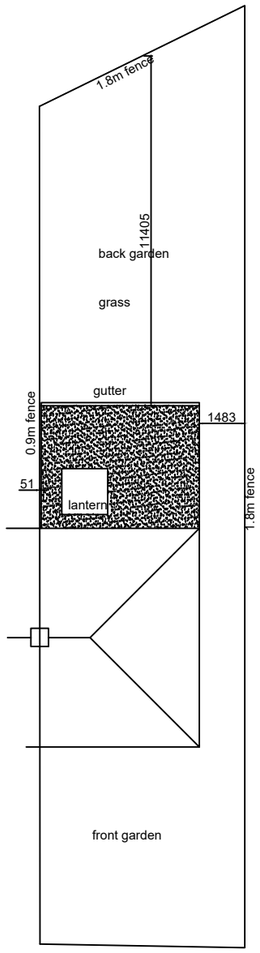

proposed site plan
scale 1:200

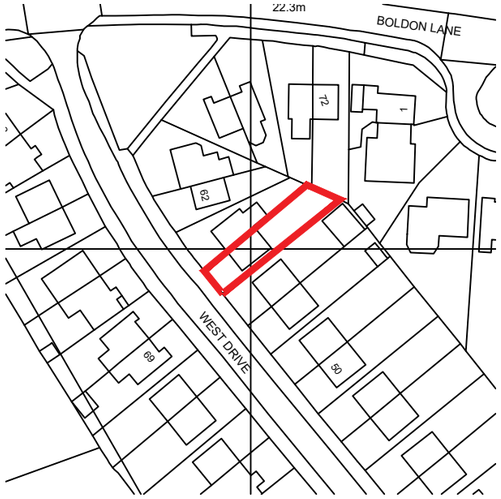

North

location plan
scale 1:1250

North

cummings
Architects Limited
17 Killingworth Drive • Sunderland • SR4 8QQ• Tel: 07985442755
e-mail: info@cummingsarchitects.co.uk

PROJECT
58 West Drive, SR6 7SL

DRAWING TITLE
existing and proposed site and roof plan

DATE	SCALE	JOB NO.	DRAWING NO.	REV.
21.09.22	200@ A3	22142	01	*

Drawing and design copyright of : Cummings Architects Limited. Cummings Architects LTD. accepts no liability to third parties arising out of the unlawful reproduction or use of this drawing.
Dimensions to be confirmed on site before work commences & ordering of materials. Any discrepancies must be reported to Architect before any work is undertaken. This drawing is to be read in conjunction with relevant consultants information and specifications.

A Member of the Royal Institute of British Architects