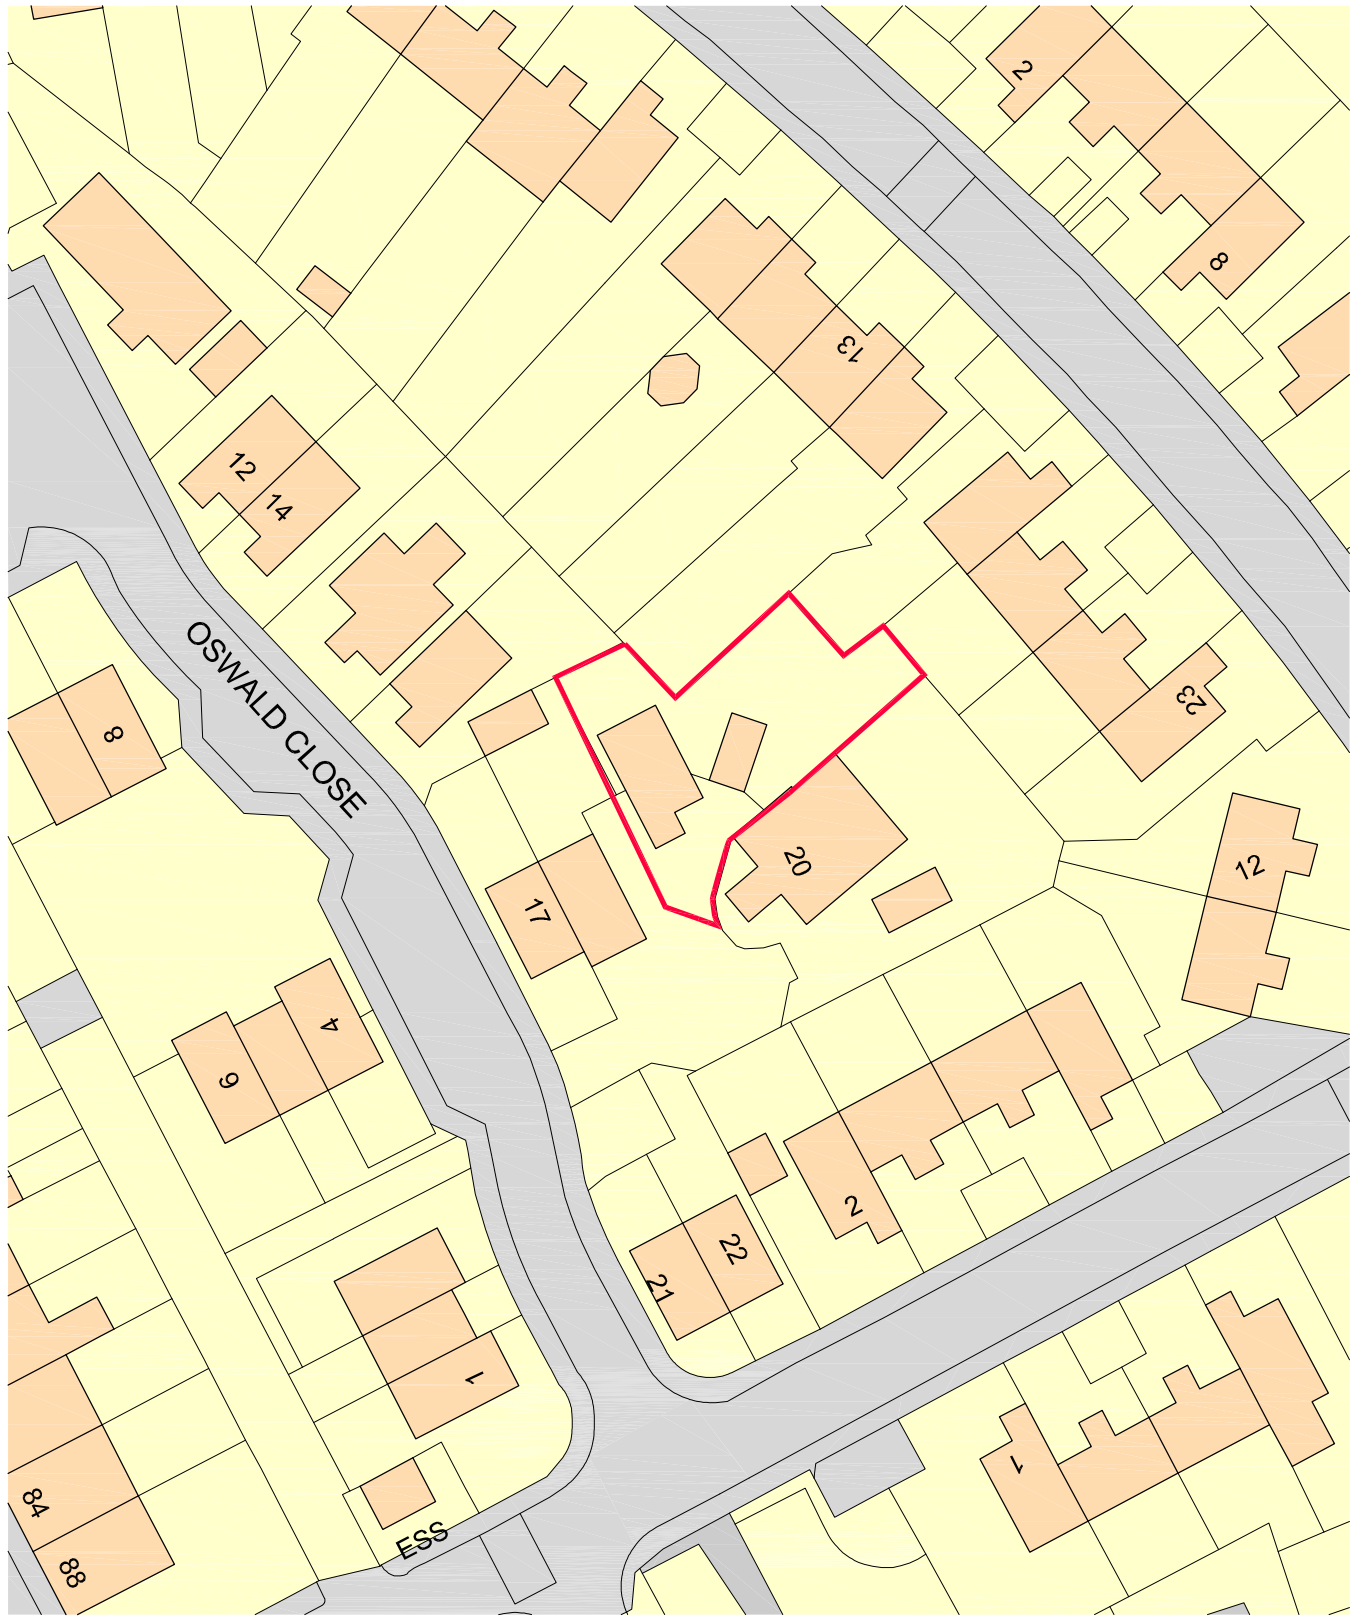


Ordnance Survey, (c) Crown Copyright 2022. All rights reserved. Licence number 100022432

N

0m 10m 20m 30m 40m 50m

*	*	*	*
REVISION	DRAWN BY	DATE	SPECIFICATION

PROJECT
OSWALD CLOSE
REMODEL / EXTENSION

nda
NORTHERN DESIGN ARCHITECTS
WHITLEY BAY

DRAWING TITLE
LOCATION PLAN

DATE	SCALE	DRAWN	CHECKED	PROJECT NO.	DRAWING NO.	REV.
AUG 22	1:1250@A3	PGL	PGL	2232	AG(00)01	*

© DRAWING AND DESIGN COPYRIGHT OF : NORTHERN DESIGN ARCHITECTS

DRAWING STATUS
PLANNING