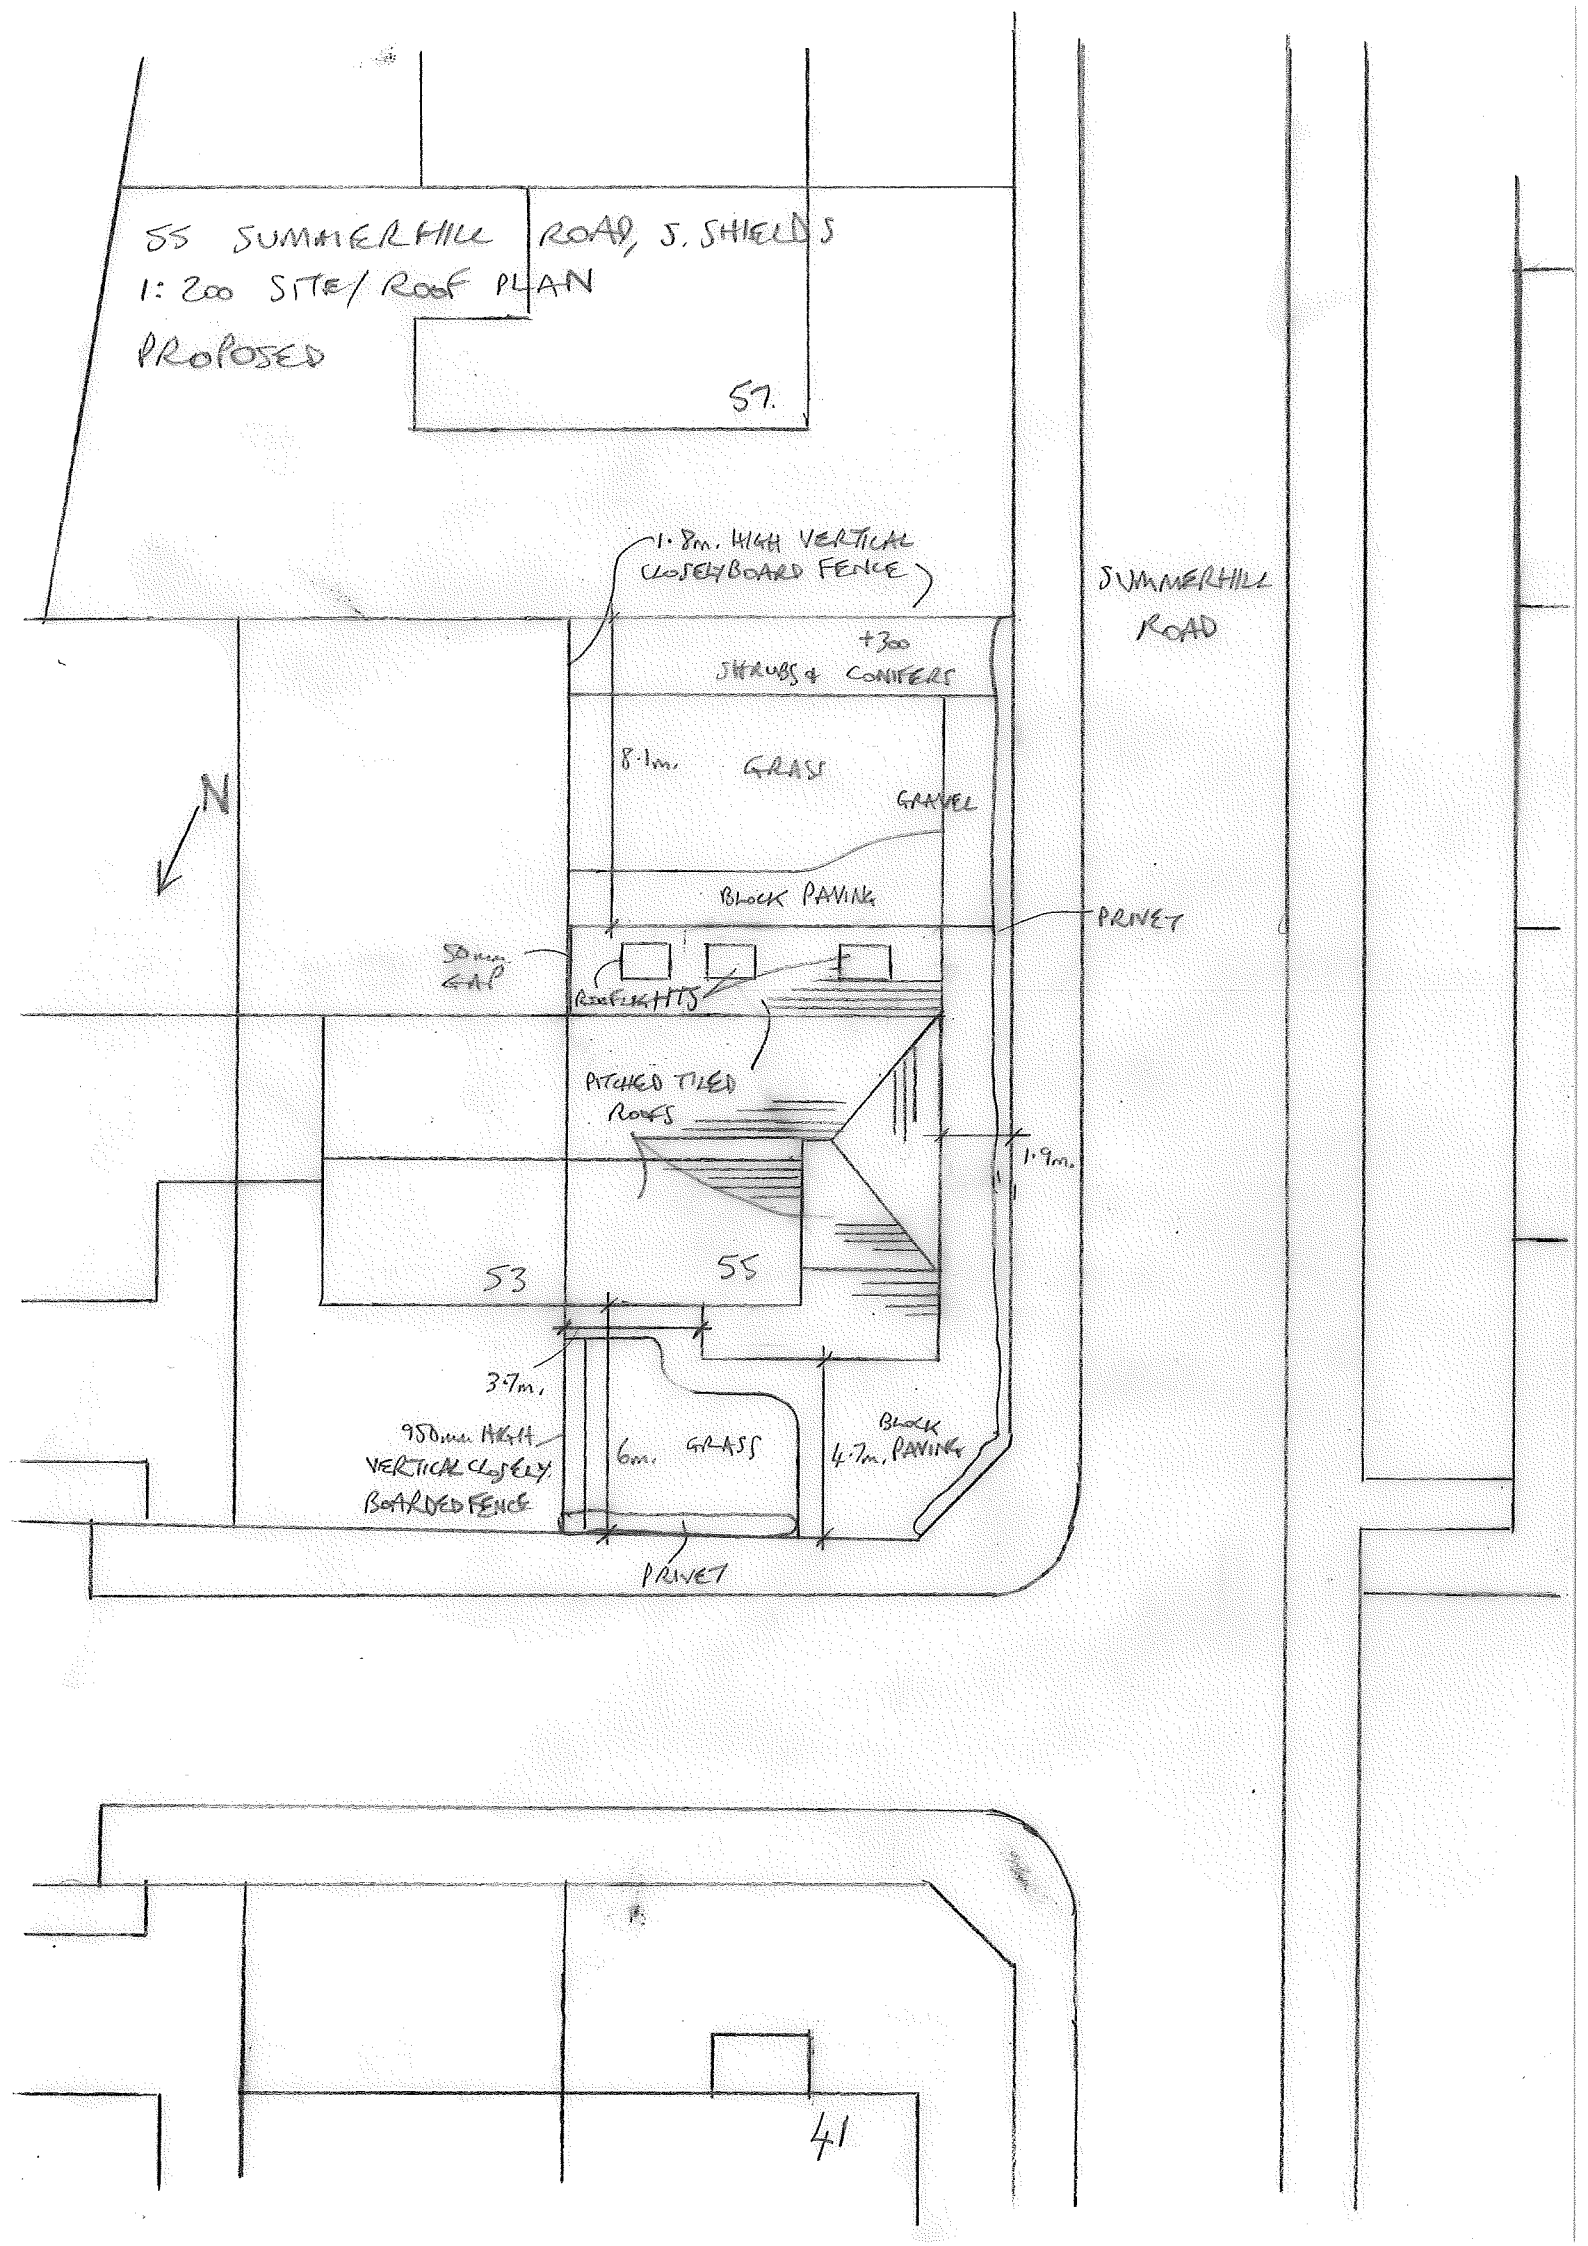

55 SUMMERHILL ROAD, S. SHIELDS
1:200 SITE/ROOF PLAN
PROPOSED
57.
1.8m. HIGH VERTICAL CLOSEYBOARD FENCE
+300
SHRUBS & CONIFERS
SUMMERHILL ROAD
8.1m.
GRASS
GRAVEL
BLOCK PAVING
PRIVET
50mm GAP
ROOFLIGHTS
PITCHED TILED ROOFS
1.9m.
N
53
55
3.7m.
950mm HIGH VERTICAL CLOSELY BOARDED FENCE
6m.
GRASS
BLOCK PAVING
4.7m.
PRIVET
41