
V 1.8

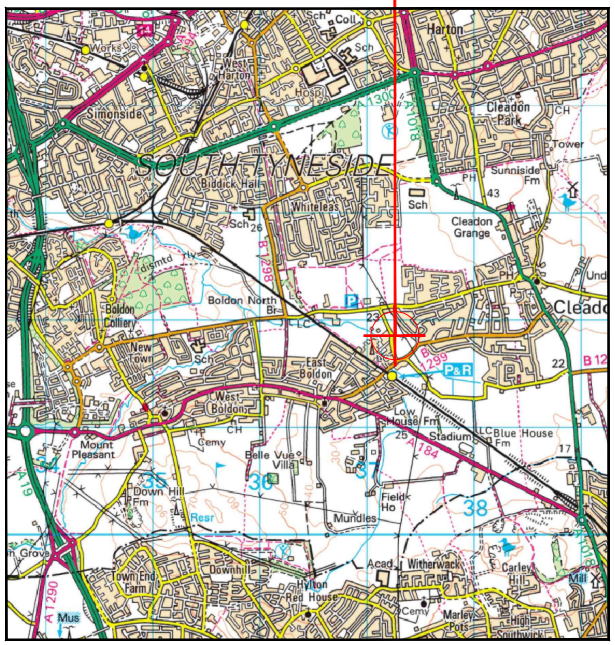

Reproduced by permission of Ordnance Survey on behalf of the Controller of Her Majesty's Stationery Office All rights reserved. © Crown Copyright licence no. 100022432

SITE AREA PLAN


Scale 1:50,000

0 1:50,000 1km 2



SITE PHOTOGRAPH

N

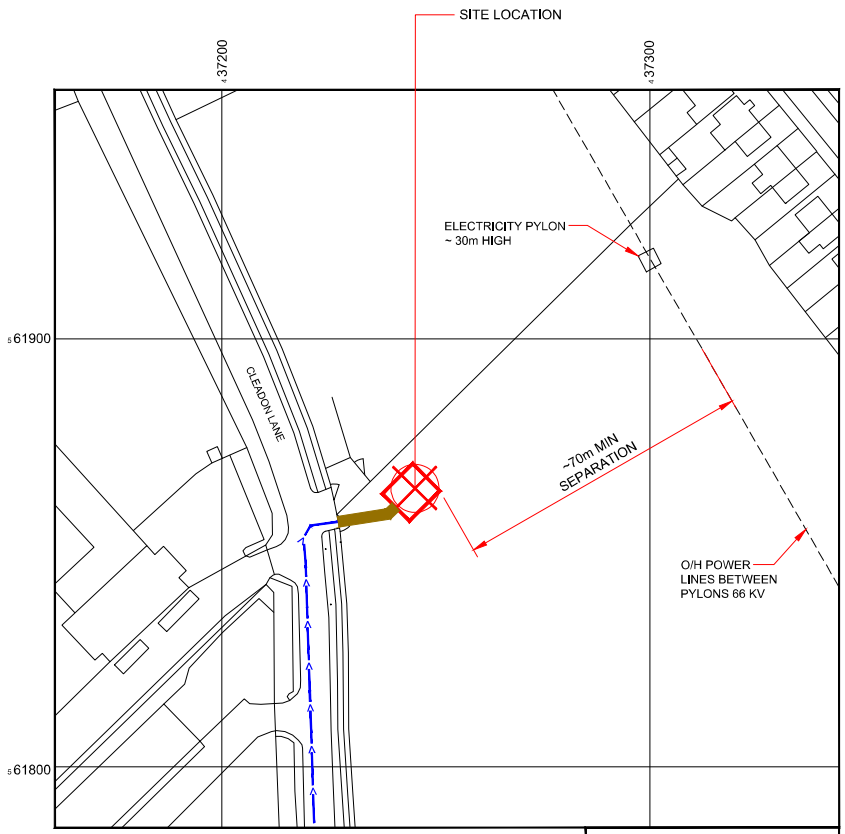

NGR E: 437243 N: 561864

Reproduced by permission of Ordnance Survey on behalf of the Controller of Her Majesty's Stationery Office All rights reserved. © Crown Copyright licence no. 100022432

SITE LOCATION PLAN

Scale 1:1250

0 1:1250 25m 50

GOOGLE MAPS QR CODE

GOOGLE MAP - Hyperlink to map of the site

GOOGLE STREETVIEW - Hyperlink to streetview of the site

NOTES:

1. ALL DIMENSIONS IN MM UNLESS OTHERWISE NOTED.

From the North end of the A194(M) take the A184 towards Boldon. Pass through Boldon and turn left onto the B1299. After approx 645m turn left onto Cleadon Lane. The field access gate to the site is located approx 245m on the right hand side.

Site Provider's Property Boundary:

Access Route To Site:

Access Route:

Master:	MBNL / EE / H3G:	Project:	Purpose of Issue:	Issue:
M001	MBNL	NTQ	Planning	A
Date:	06/08/21	Revision / Upgrade Description:		
Drawn:	J. BOOTE	First Issue		
Checked:	J. STOCKDALE			
Approved:	J. STOCKDALE			

Hutchison 3G UK Limited
Star House, 20 Grenfell Road
Maidenhead, SL6 1EH
Tel: 01628 765 000
Fax: 01628 768 001
RSC Base Station Information line:
0845 6343000
Available 8am-4pm Monday to Friday

Hatfield Business Park
Hatfield
Hertfordshire
AL10 9BW
Tel: 01707 315000
Fax: 01707 319001

MBNL
Mobile Broadband Network Limited
Sixth Floor, Thames Tower, Station Road, Reading, RG1 1LX

Design Consultant & Principal Contractor:
WHP Telecoms
Unit 1 Maple Park,
Low Fields Avenue, Leeds
LS12 6HH
Tel: 01133023550
e-mail: info@whptelecoms.com

Site Name: LAND OFF CLEADON LANE 1

Site ID: 1624803

Address: LAND OFF CLEADON LANE, CLEADON LANE, EAST BOLDON, SUNDERLAND, TYNE & WEAR NE36 0AJ

Title: 002 SITE LOCATION PLAN

Project: NTQ

Purpose of Issue: GENERAL ARRANGEMENT

EE Cell ID:	MBNL Cell ID:	3UK Cell ID:
95842	STY064	-

Master Drawing No: 1624803_STY064_95842_M001 Issue: A

100mm
150mm
10mm