
V 1.8

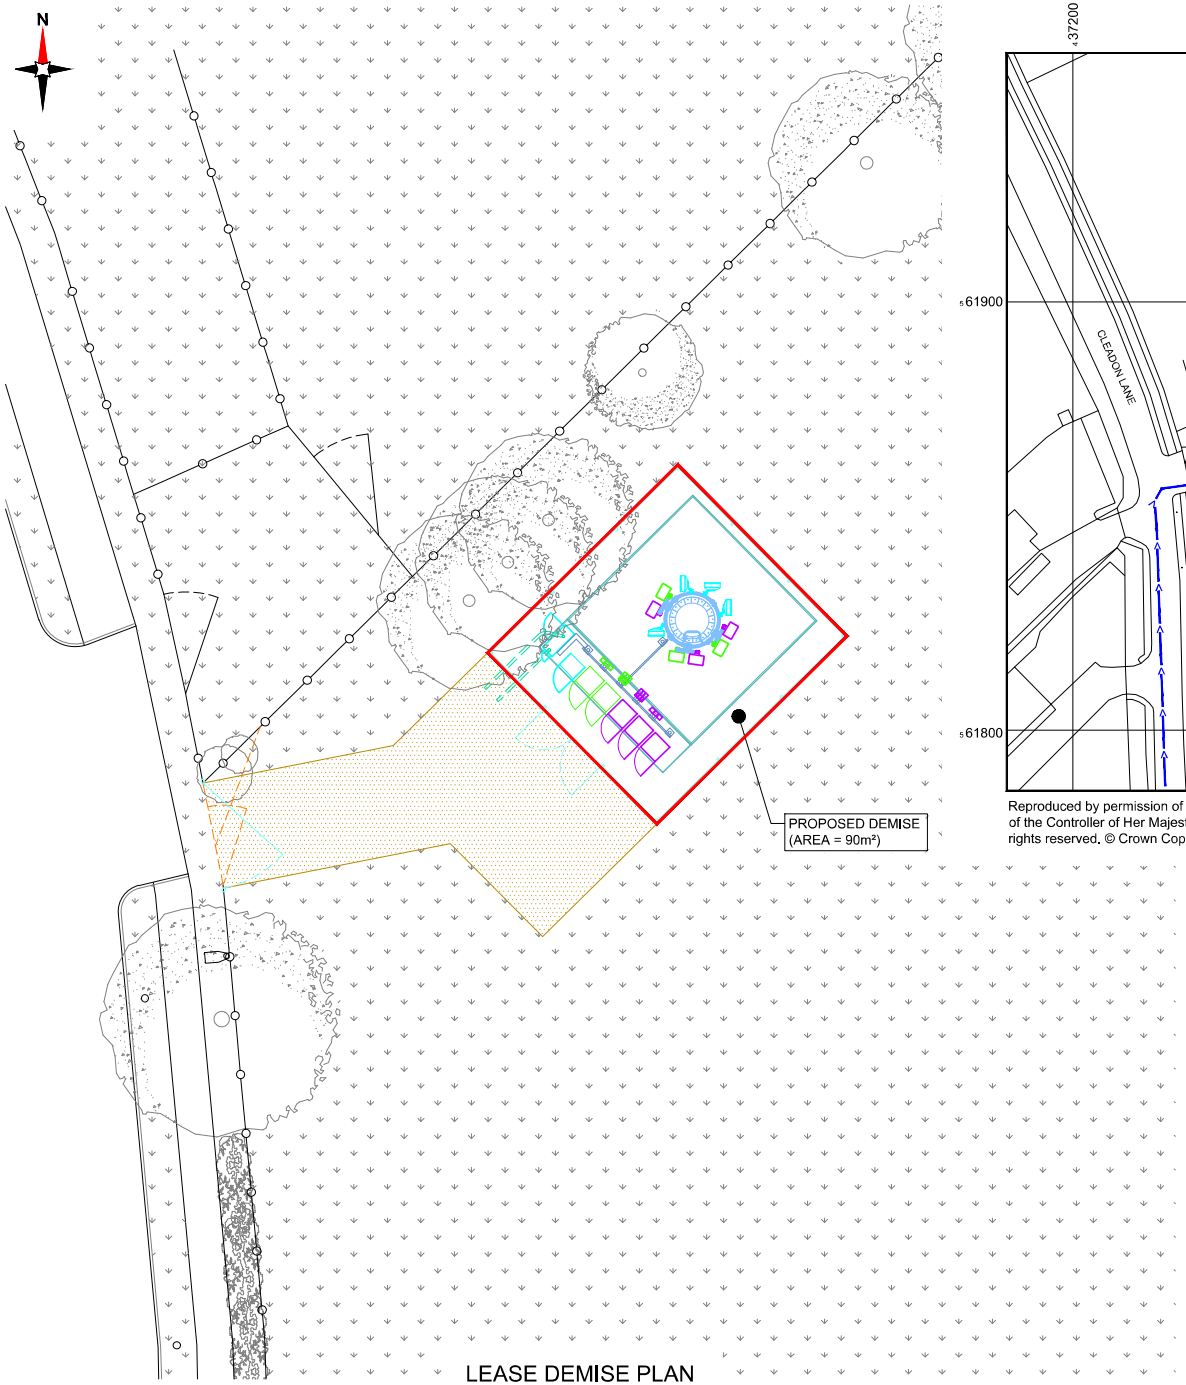


LEASE DEMISE PLAN

Scale 1:200

0 1 2 3 4 5 10m

SCALE 1:200

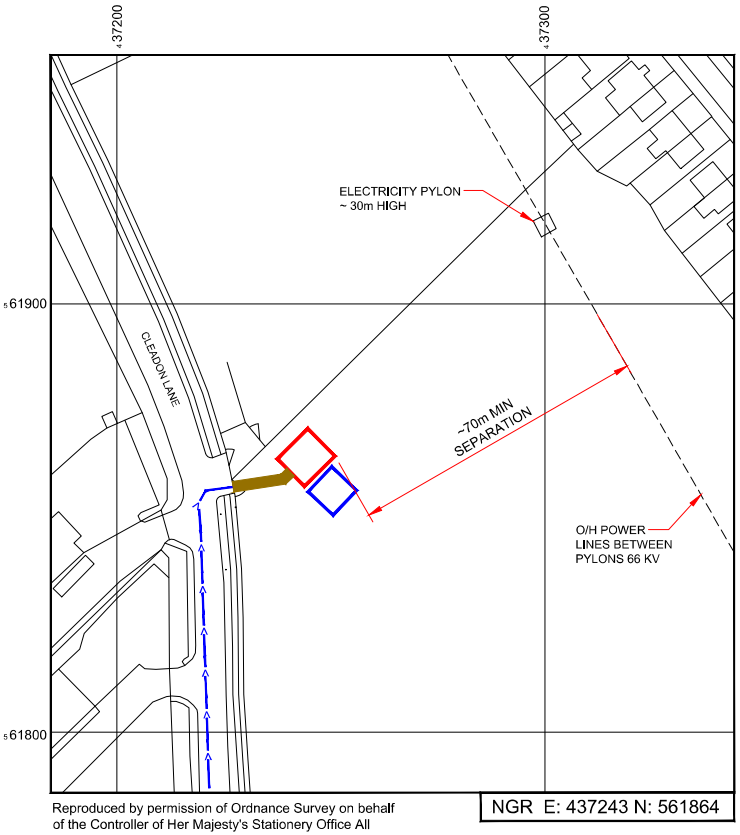

Reproduced by permission of Ordnance Survey on behalf of the Controller of Her Majesty's Stationery Office All rights reserved. © Crown Copyright licence no. 100022432

NGR E: 437243 N: 561864

SITE LOCATION PLAN

Scale 1:1250

0 1:1250 25m 50

NEW CODE:

Demise:	Outlined in Red
Access Route:	Solid Brown
Set Down Area:	Outlined in Blue

Master:	MBNL / EE / H3G:	Project:	Purpose of Issue:	Issue:
M001	MBNL	NTQ	Planning	A
Date:	06/08/21	Revision / Upgrade Description:		
Drawn:	J. BOOTE	First Issue		
Checked:	J. STOCKDALE			
Approved:	J. STOCKDALE			

Hutchison 3G UK Limited
Star House, 20 Grenfell Road
Maidenhead, SL6 1EH
Tel: 01628 765 000
Fax: 01628 768 001

ISG Base Station Information line:
0845 6343000
Available 8am-4pm Monday to Friday

Hatfield Business Park
Hatfield
Hertfordshire
AL10 9BW

Tel: 01707 315000
Fax: 01707 319001

MBNL
Mobile Broadband Network Limited
Sixth Floor, Thames Tower, Station Road, Reading, RG1 1LX

Design Consultant & Principal Contractor:

WHP Telecoms
Unit 1 Maple Park,
Low Fields Avenue, Leeds
LS12 6HH

Tel: 01133023550
e-mail: info@whptelecoms.com

Site Name: LAND OFF CLEADON LANE 1

Site ID: 1624803

Address: LAND OFF CLEADON LANE,
CLEADON LANE, EAST BOLDON,
SUNDERLAND,
TYNE & WEAR
NE36 0AJ

Title: 004 LEASE DEMISE

Project: NTQ

Purpose of Issue: GENERAL ARRANGEMENT

EE Cell ID:	MBNL Cell ID:	3UK Cell ID:
95842	STY064	-

Master Drawing No: 1624803_STY064_95842_M001

Issue: A

100mm
150mm
10mm