
V 1.8

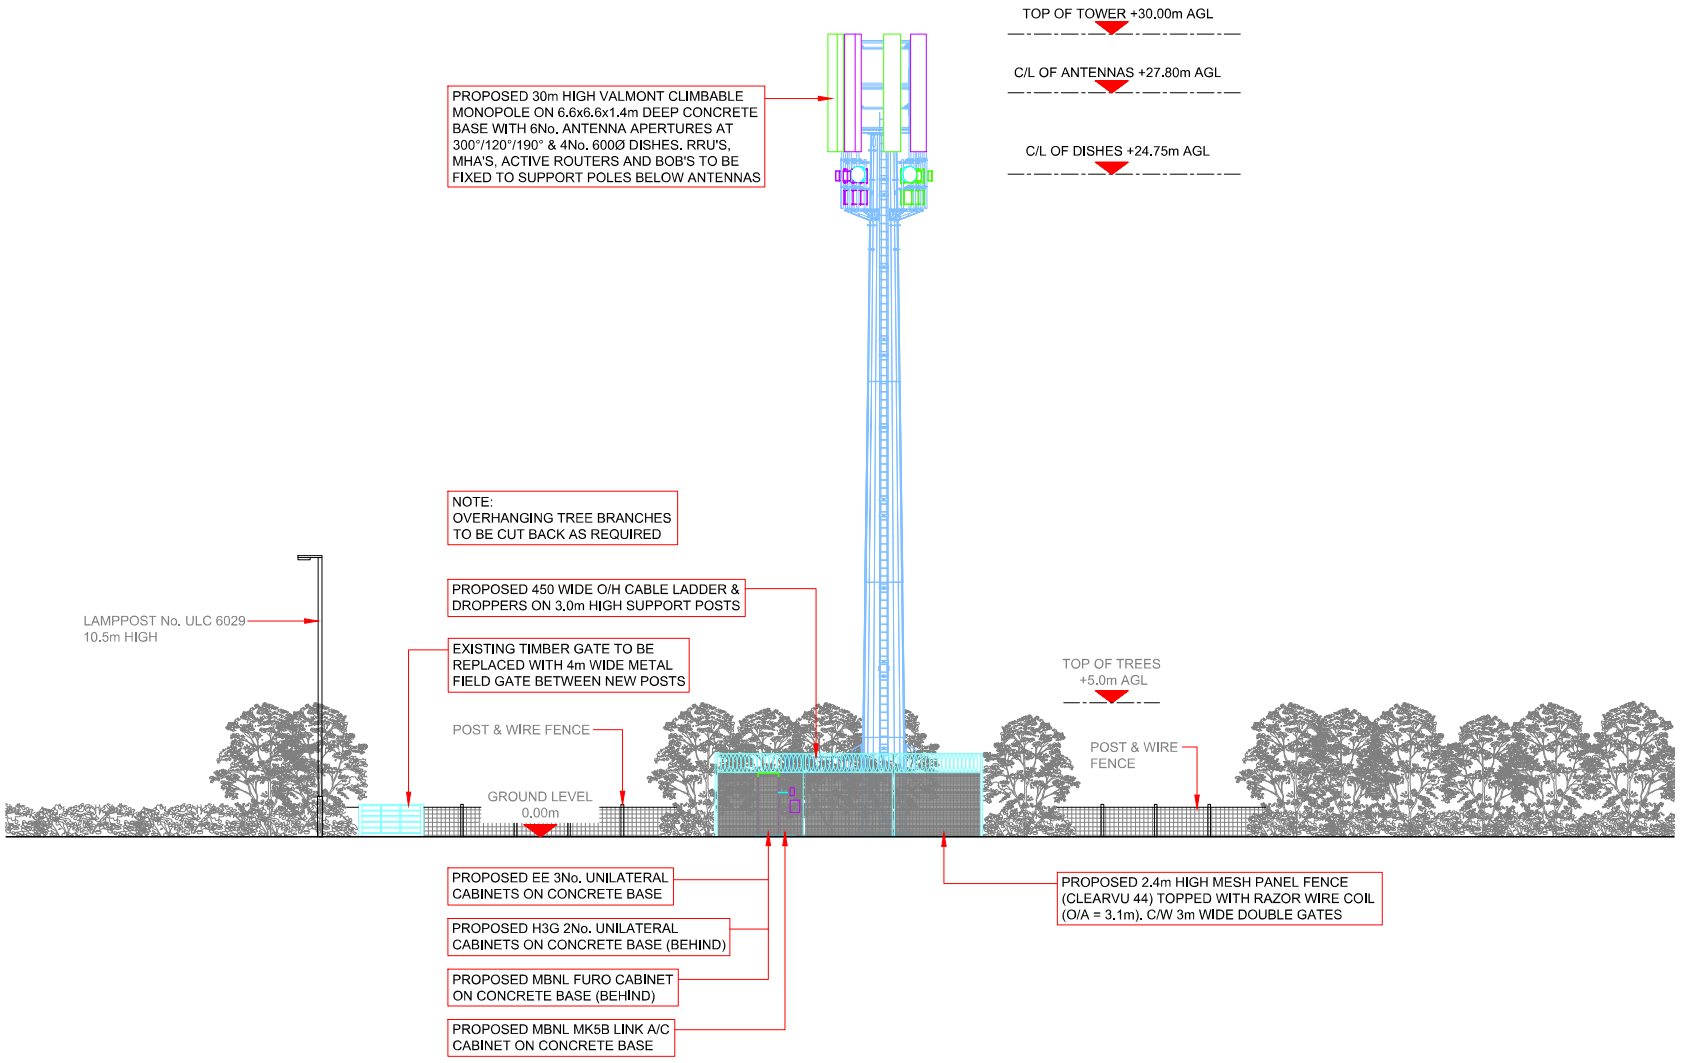

PROPOSED ELEVATION A

Scale 1:200

0 1:200 5m 8

100mm 150mm 10mm

NOTES:

1. ALL DIMENSIONS IN MM UNLESS OTHERWISE NOTED.

SHARED CONFIGURATION SITE	
RF CONFIG	H1a

Master:	MBNL / EE / H3G:	Project:	Purpose of Issue:	Issue:
M001	MBNL	NTQ	Planning	A
Date:	06/08/21	Revision / Upgrade Description:		
Drawn:	J. BOOTE	First Issue		
Checked:	J. STOCKDALE			
Approved:	J. STOCKDALE			

Hutchison 3G UK Limited
Star House, 20 Grenfell Road
Maidenhead, SL6 1EH
Tel: 01628 765 000
Fax: 01628 768 001
H3G Base Station Information line: 0845 6043000
Available 8am-4pm Monday to Friday

Hatfield Business Park
Hatfield
Hertfordshire
AL10 9BW
Tel: 01707 315000
Fax: 01707 319001

MBNL
Mobile Broadband Network Limited
Sixth Floor, Thames Tower, Station Road, Reading, RG1 1LX

Design Consultant & Principal Contractor:
WHP Telecoms
Unit 1 Maple Park,
Low Fields Avenue, Leeds
LS12 6HH
Tel: 01133023550
e-mail: info@whptelecoms.com

Site Name: LAND OFF CLEADON LANE 1

Site ID: 1624803

Address: LAND OFF CLEADON LANE, CLEADON LANE, EAST BOLDON, SUNDERLAND, TYNE & WEAR NE36 0AJ

Title: 250 PROPOSED SHARED ELEVATION A

Project: NTQ

Purpose of Issue: GENERAL ARRANGEMENT

EE Cell ID:	MBNL Cell ID:	3UK Cell ID:
95842	STY064	-

Master Drawing No: 1624803_STY064_95842_M001 Issue: A