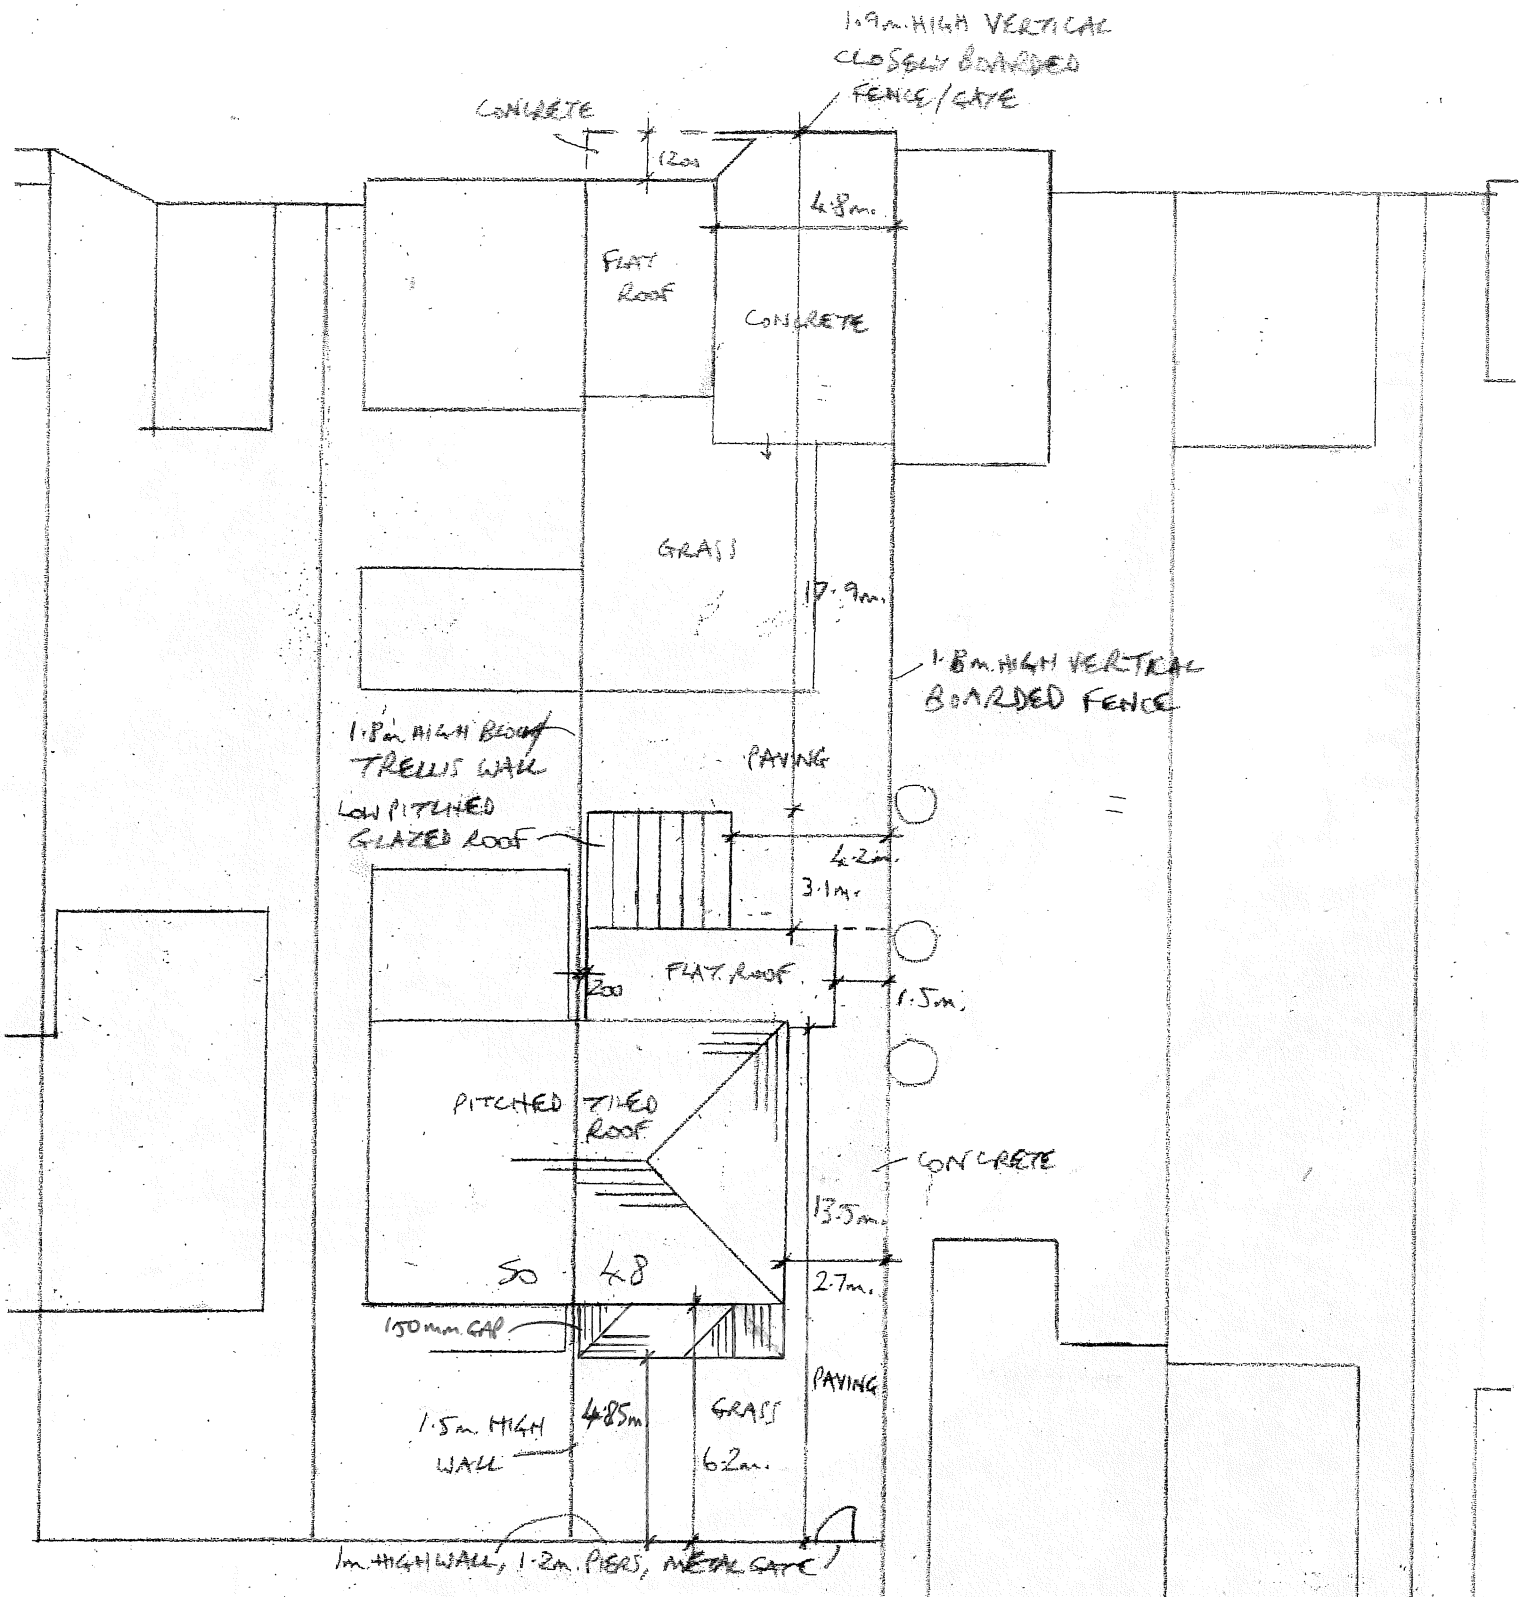


48 HARTON HOUSE ROAD
SOUTH SHIELDS
N
1:200 SITE/ROOF PLAN
PROPOSED