
BLOCK PLAN
(SCALE 1:200)

0 10 20 30 40 50

NORTH

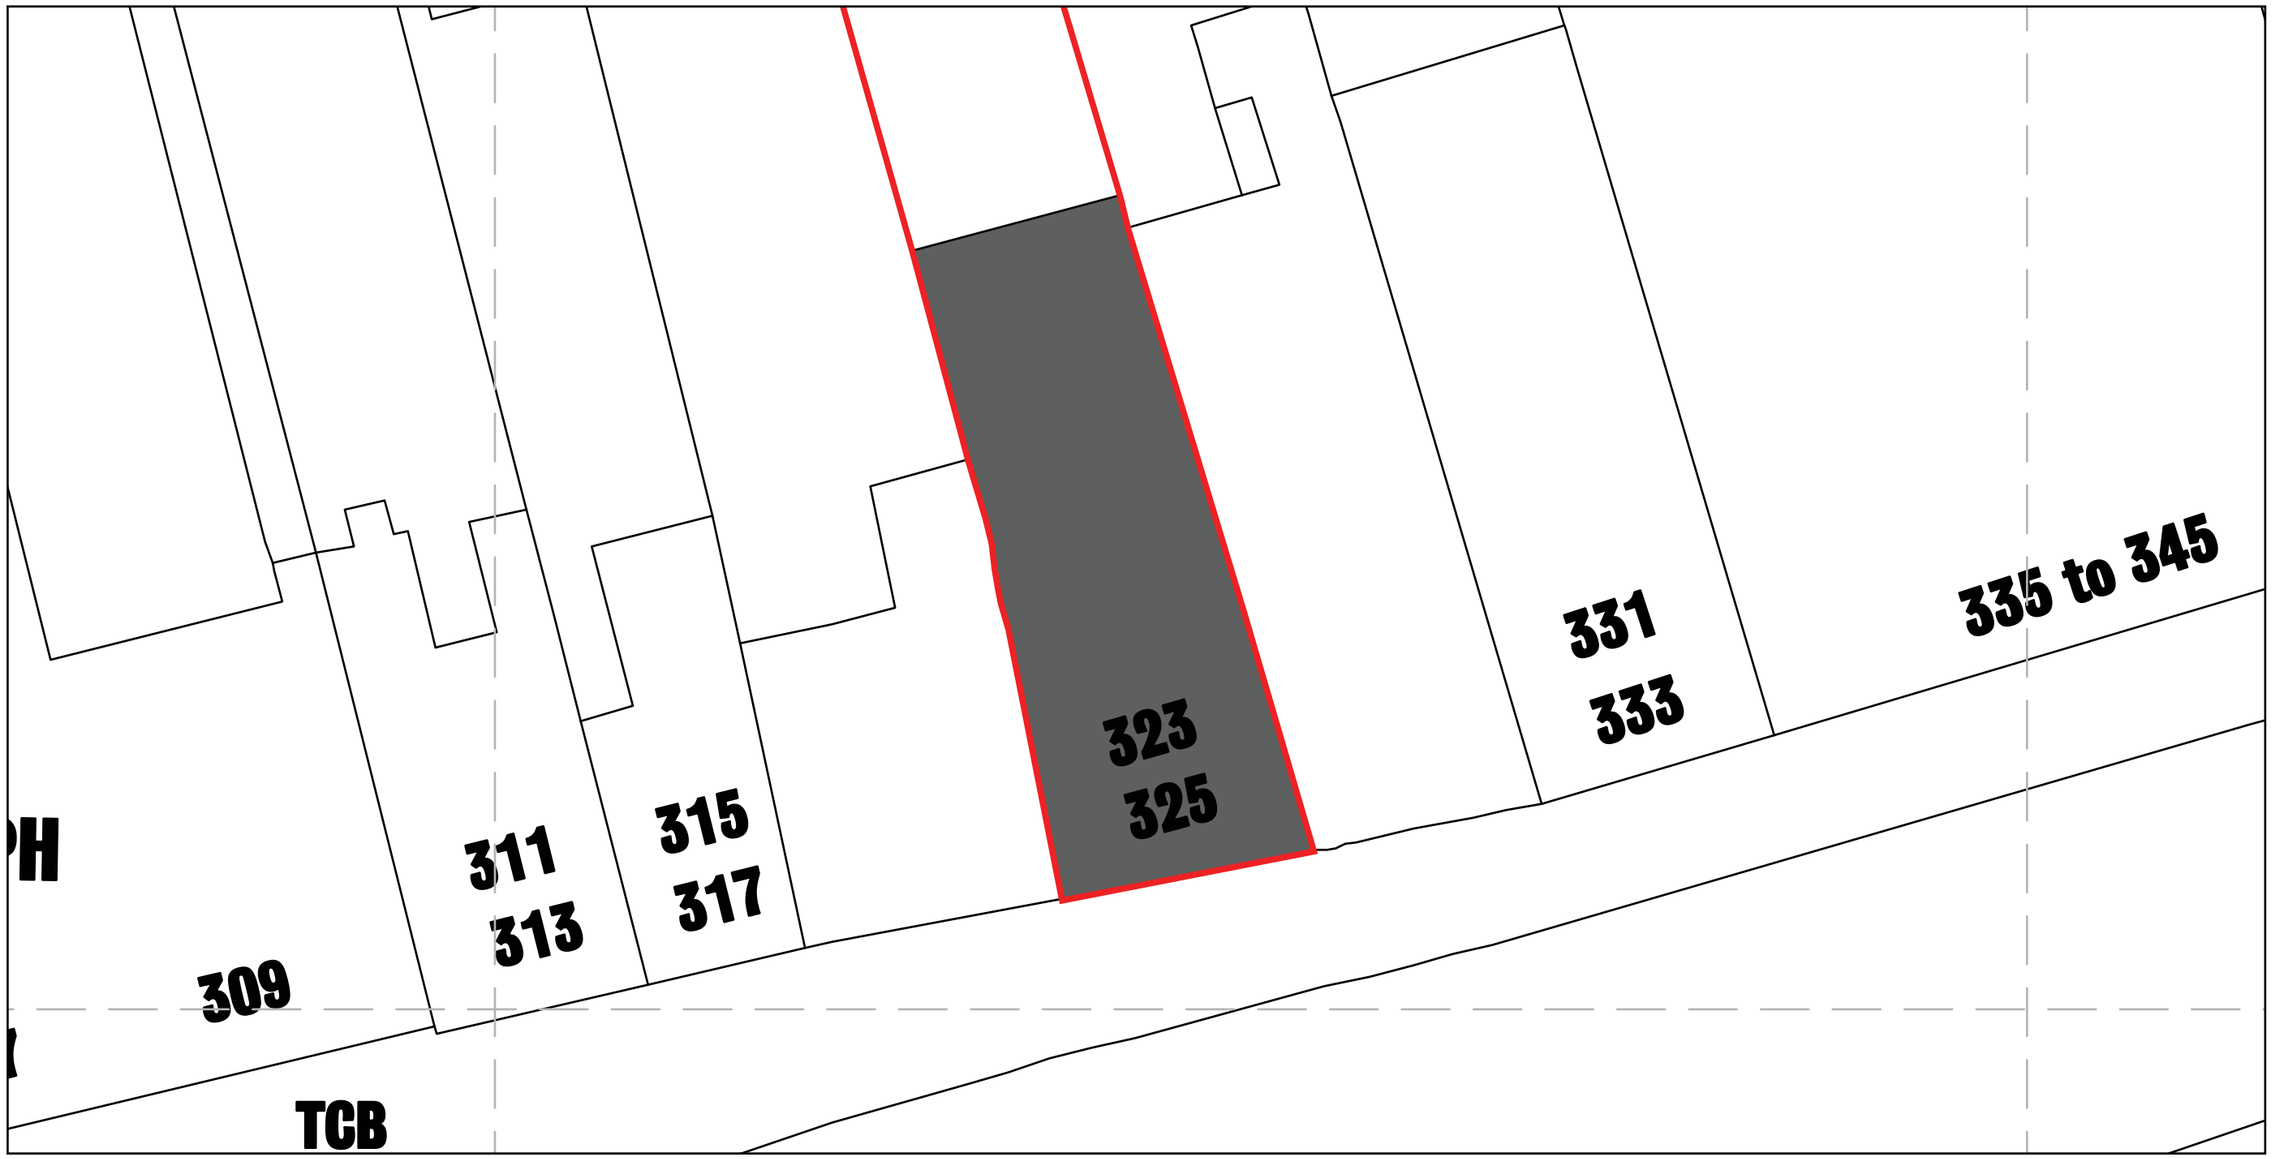

JONSIGNS LTD
signs of distinction

Cawthorn House, 24 Saltmeadows Road, Gateshead, Tyne & Wear, NE8 3AH.
Tel: (0191) 478 2200 **Fax:** (0191) 478 2266 **Email:** enquiries@jonsigns.co.uk **Web:** www.jonsigns.co.uk

Vehicle & Fleet Liveries | Shop Fascias | Window Graphics | Flex-Face Signage | Neon & LED Lighting | Bespoke Metal Fabrication | 3D Lettering | Large Format Digital Printing | Exhibition & Display Systems | CNC Routing
© 2012 Plans and artwork are the exclusive copyright of Jonsigns Ltd. All rights reserved.

Client: Papa Johns
Project: South Shields
Job Number: 43047
Designer: Ciaran Costello
Date: 01/11/22