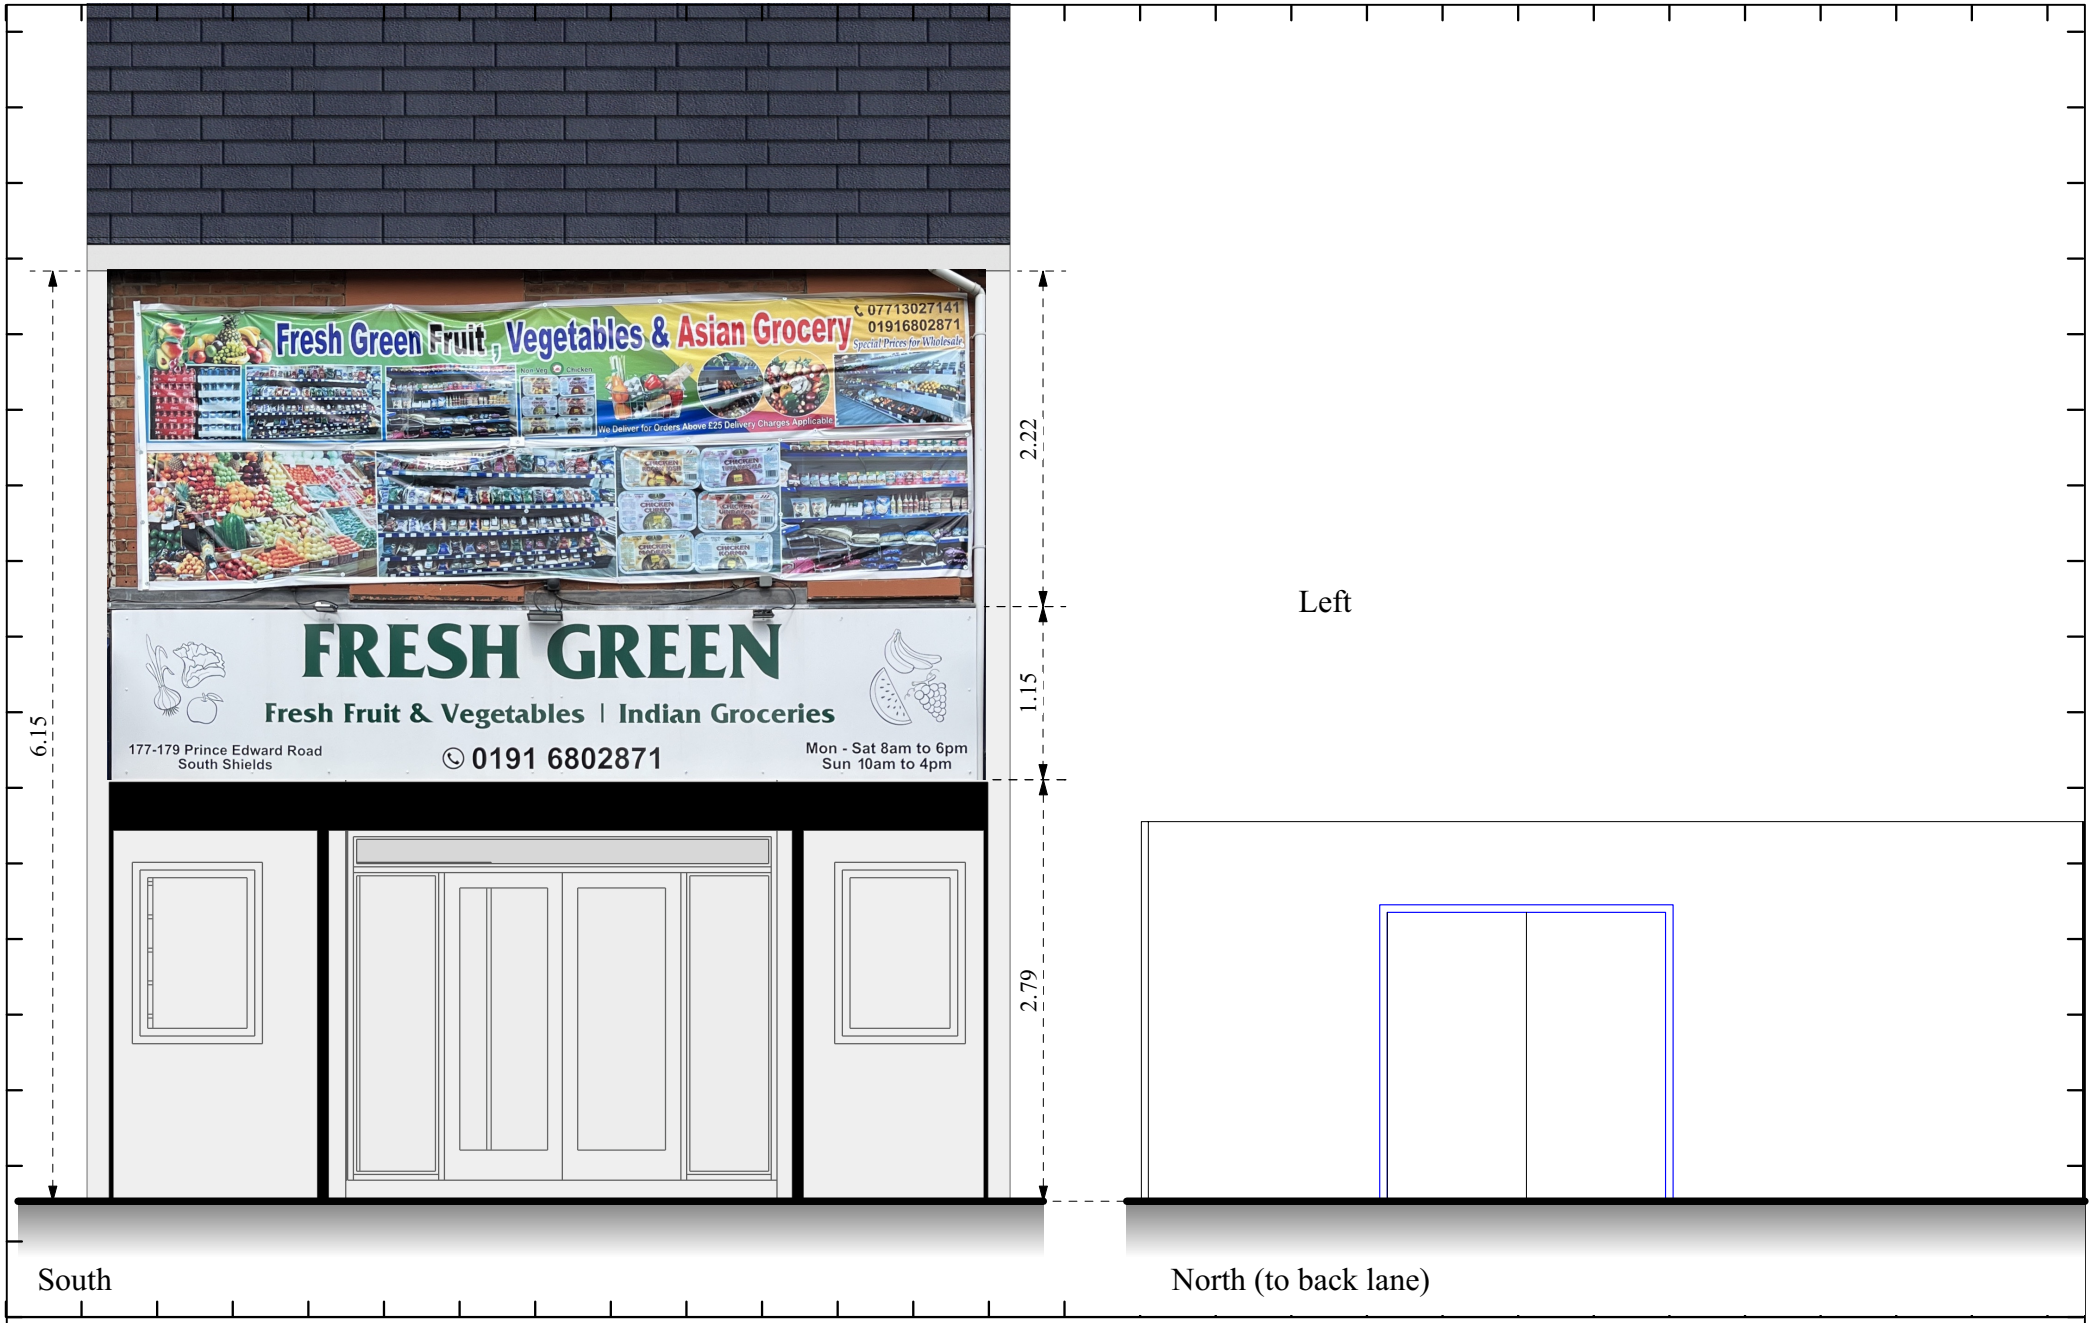


Project	**Sheet**		**Scale:**
Alterations to 177-179 Prince Edwards Rd. NE34 8PL	Existing Elevations		1/50
Client	**Job Ref.**	**Sheet. Ref.**	**Revisions**
Mr. Daijinder Singh	222.20 /	05 A	A. Planning requirements. 24/4/23 RV

(if printed at A4 landscape)

SIMULATIONS Ltd.
Tel. 0191 513 0077
rv@simulations.plus.com
The Old Forge,
Seaton Lane,
Seaham SR7 0LS
Co. Reg. No. 1881795