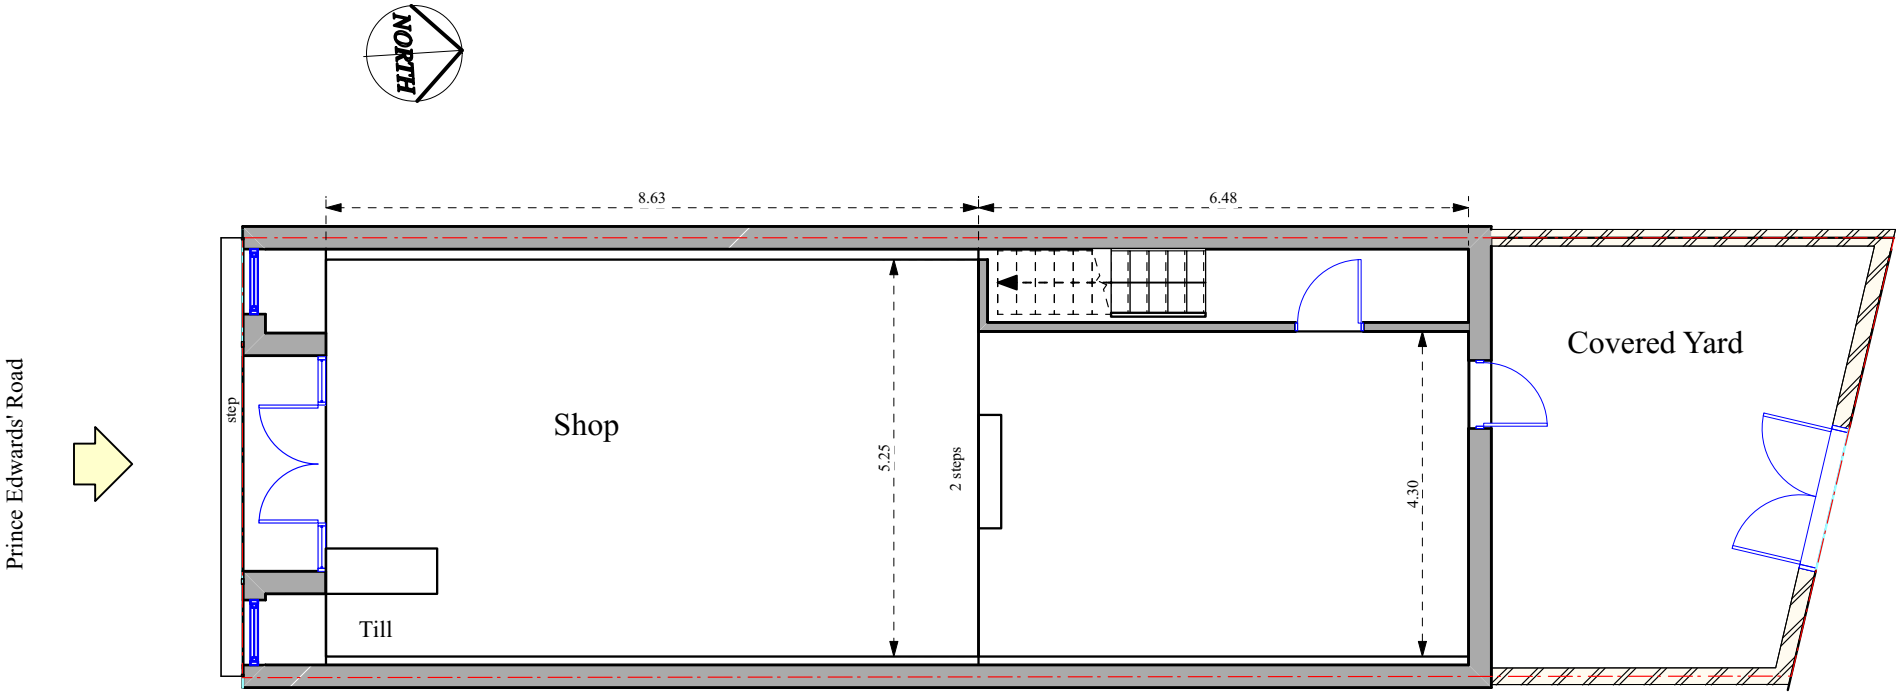


Project
Alterations to 177-179 Prince Edwards Rd. NE34 8PL

Sheet
Ground Floor Plan Existing

Scale:
1/100

Client
Mr. Daijinder Singh

Job Ref. 222.20 / **Sheet. Ref.** 02 A

Revisions
A. Planning requirements. 24/4/23 RV

(if printed at A4 landscape)

SIMULATIONS Ltd.
Tel. 0191 513 0077
rv@simulations.plus.com
The Old Forge,
Seaton Lane,
Seaham SR7 0LS
Co. Reg. No. 1881795