
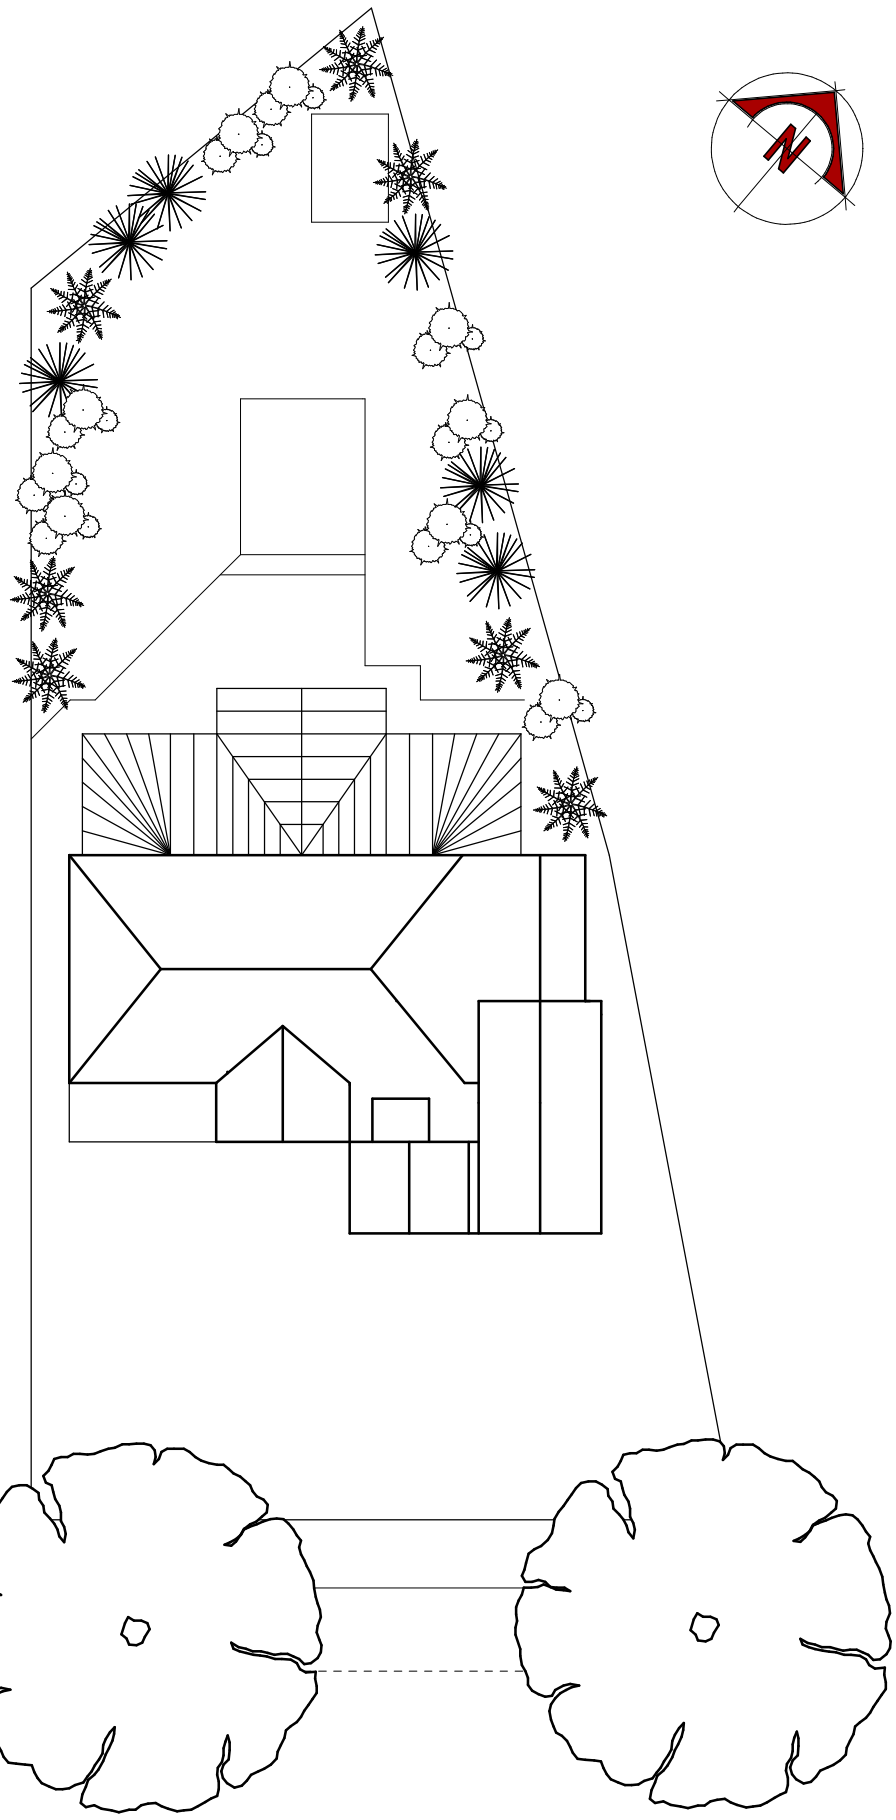


Block Plan as Existing

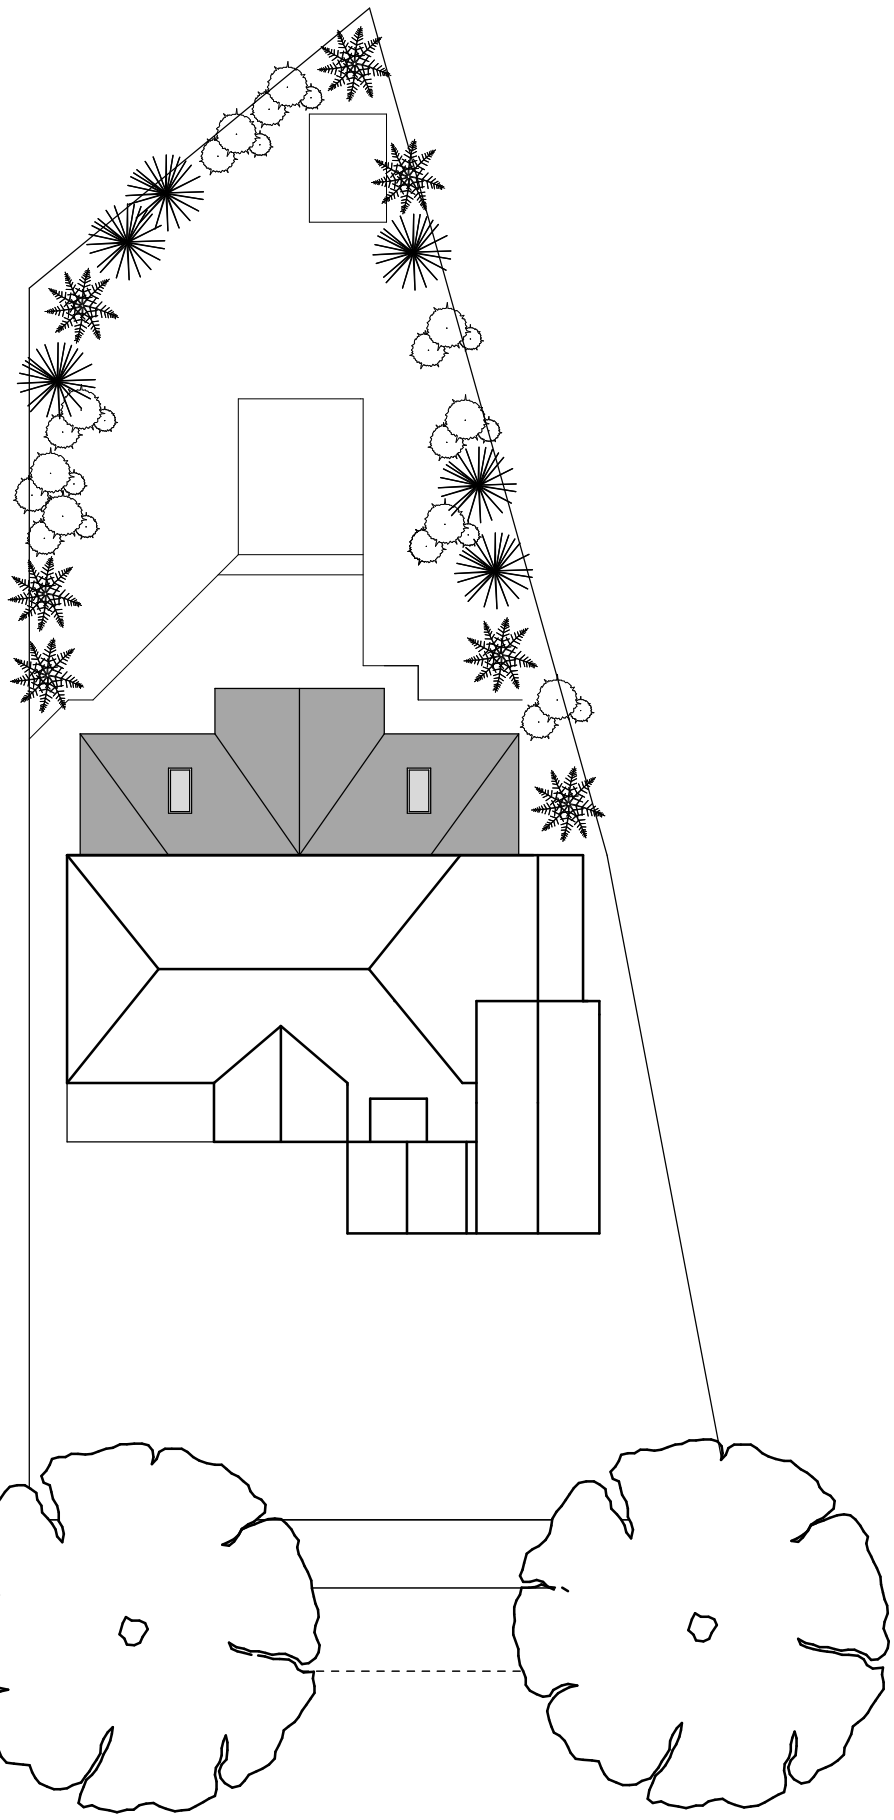

Block Plan as Proposed

JOHN MARSHALL
ARCHITECTURAL DESIGN
Lanchester Durham
07767 353259
john.marshall63@outlook.com

Project	**6 Gordon Drive East Boldon**
Content	**Block Plan as Existing and Proposed**
Date	Jan 23
Scale	1:200 @ A3
Drwg No.	MAD 491/5