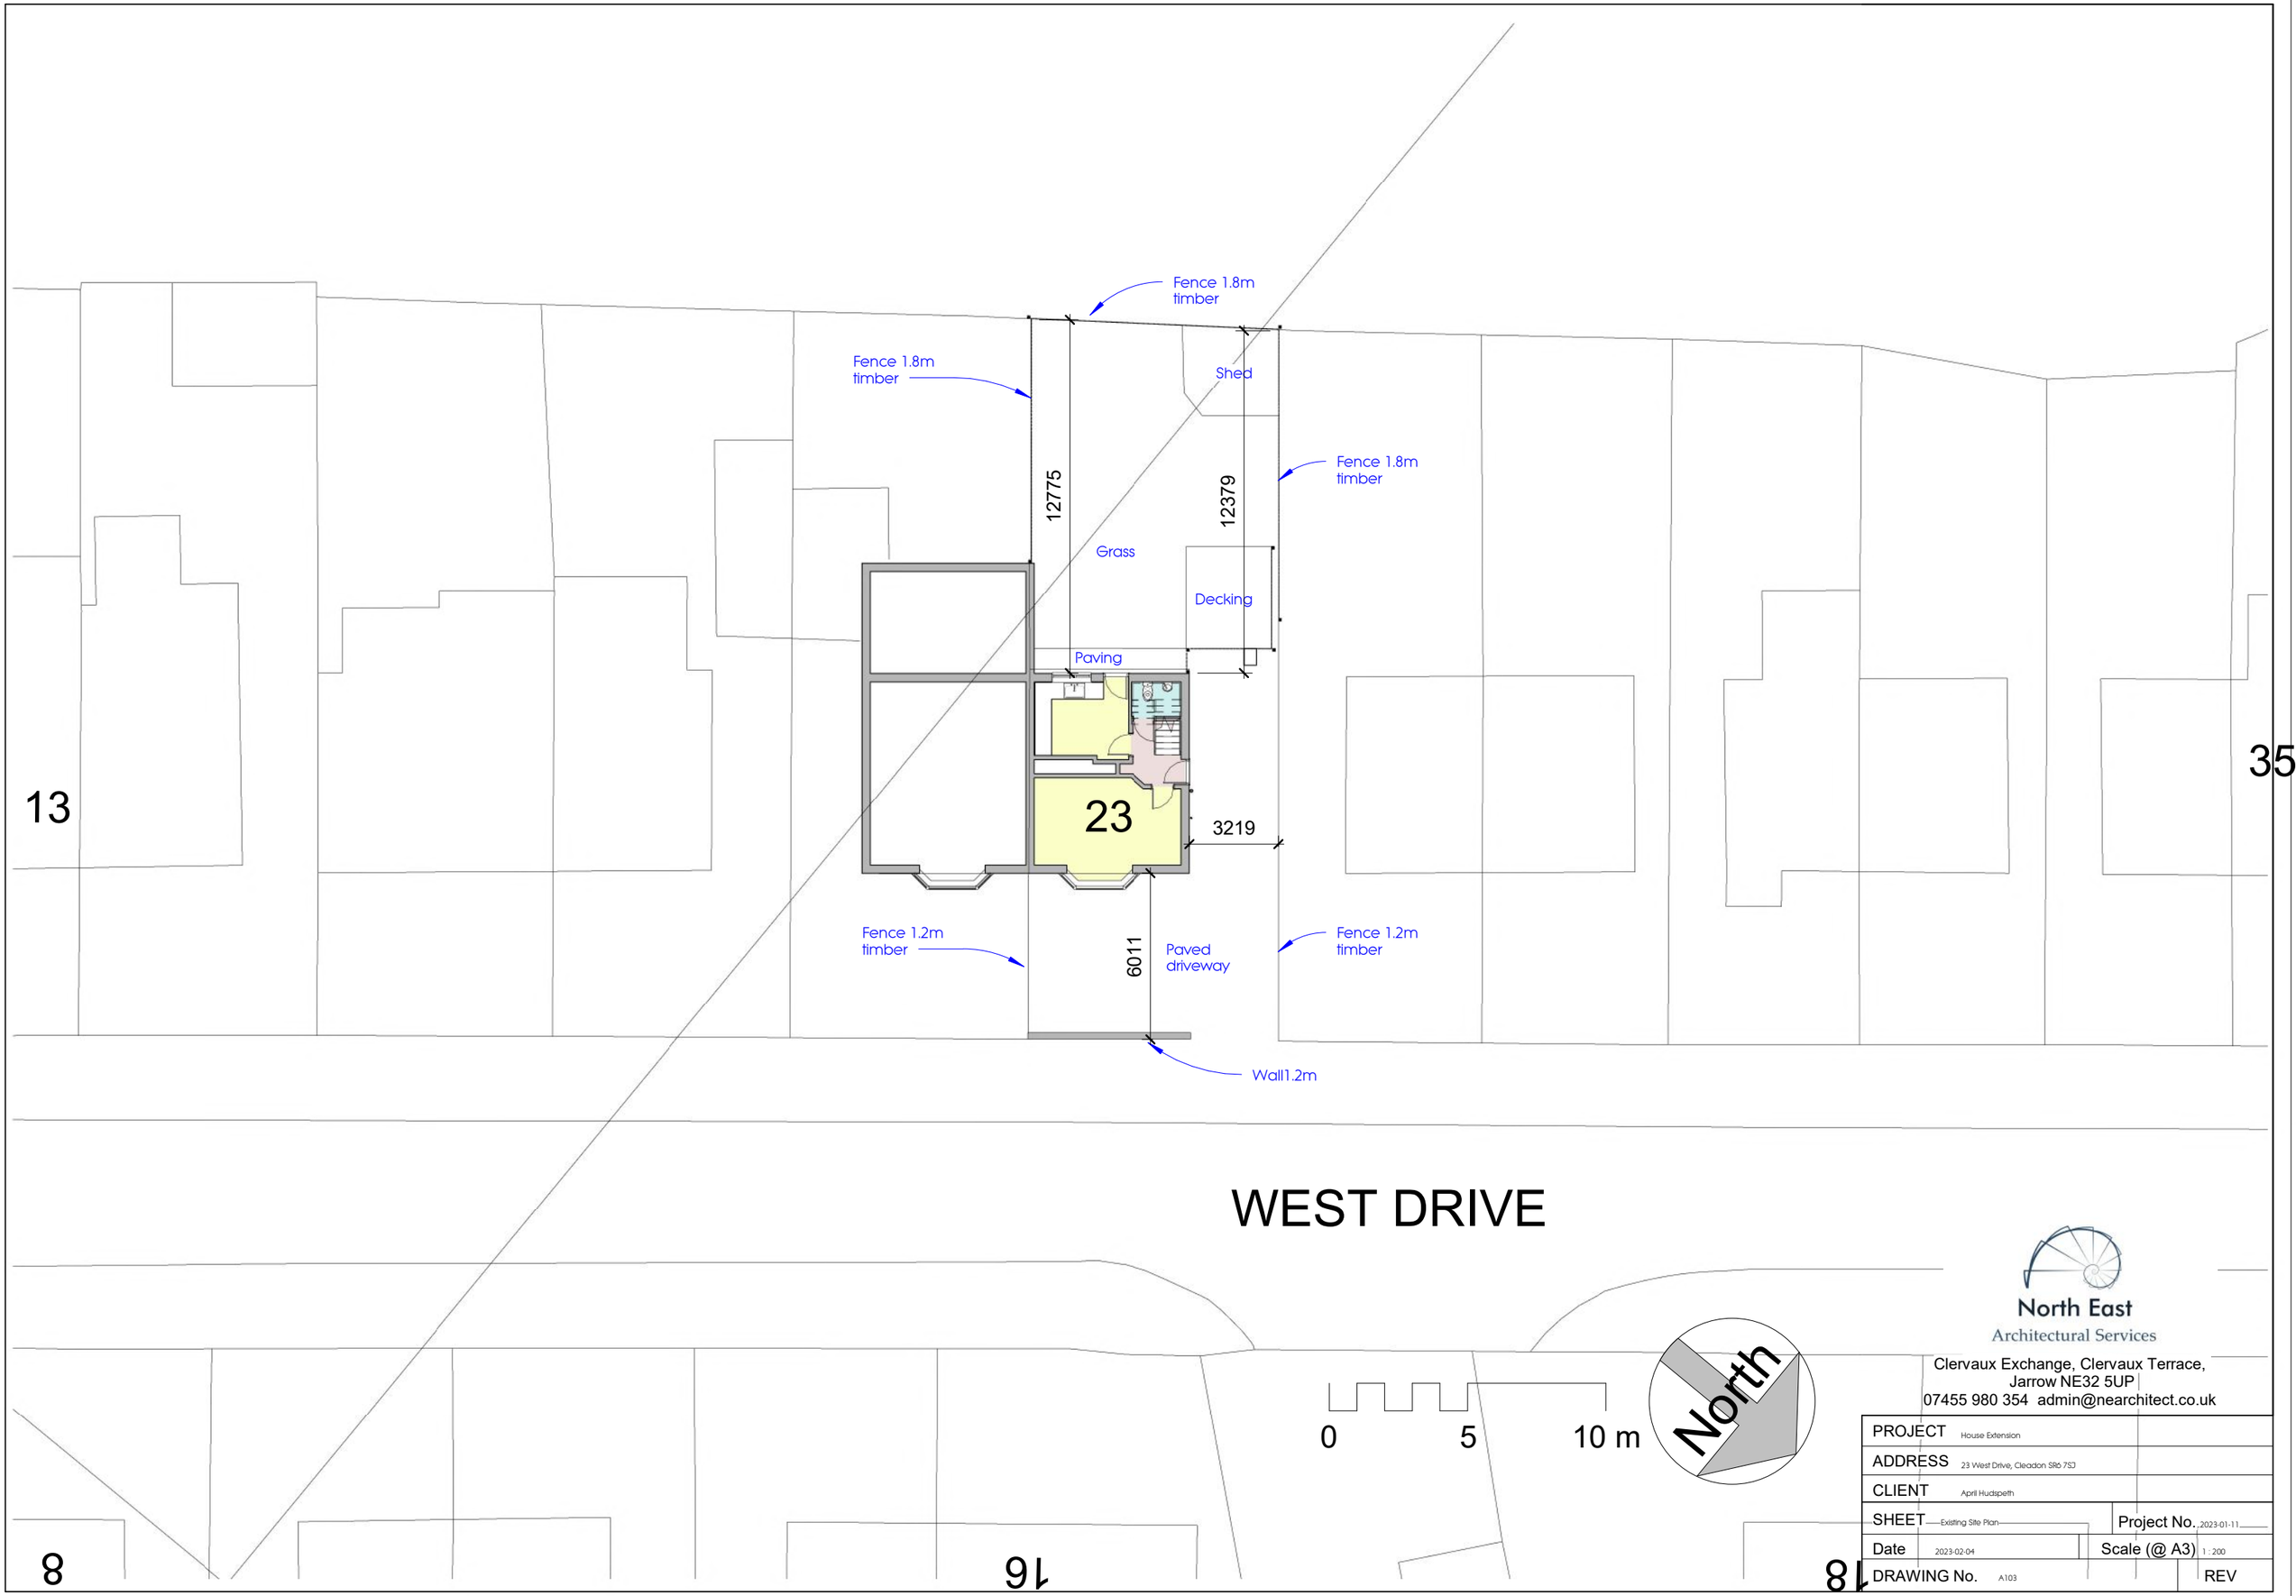

North East
Architectural Services
Clervaux Exchange, Clervaux Terrace,
Jarrow NE32 5UP
07455 980 354 admin@nearchitect.co.uk

PROJECT	House Extension		
ADDRESS	23 West Drive, Cleadon SR6 7SJ		
CLIENT	April Hudspeth		
SHEET	Existing Site Plan	Project No.	2023-01-11
Date	2023-02-04	Scale (@ A3)	1 : 200
DRAWING No.	A103		REV