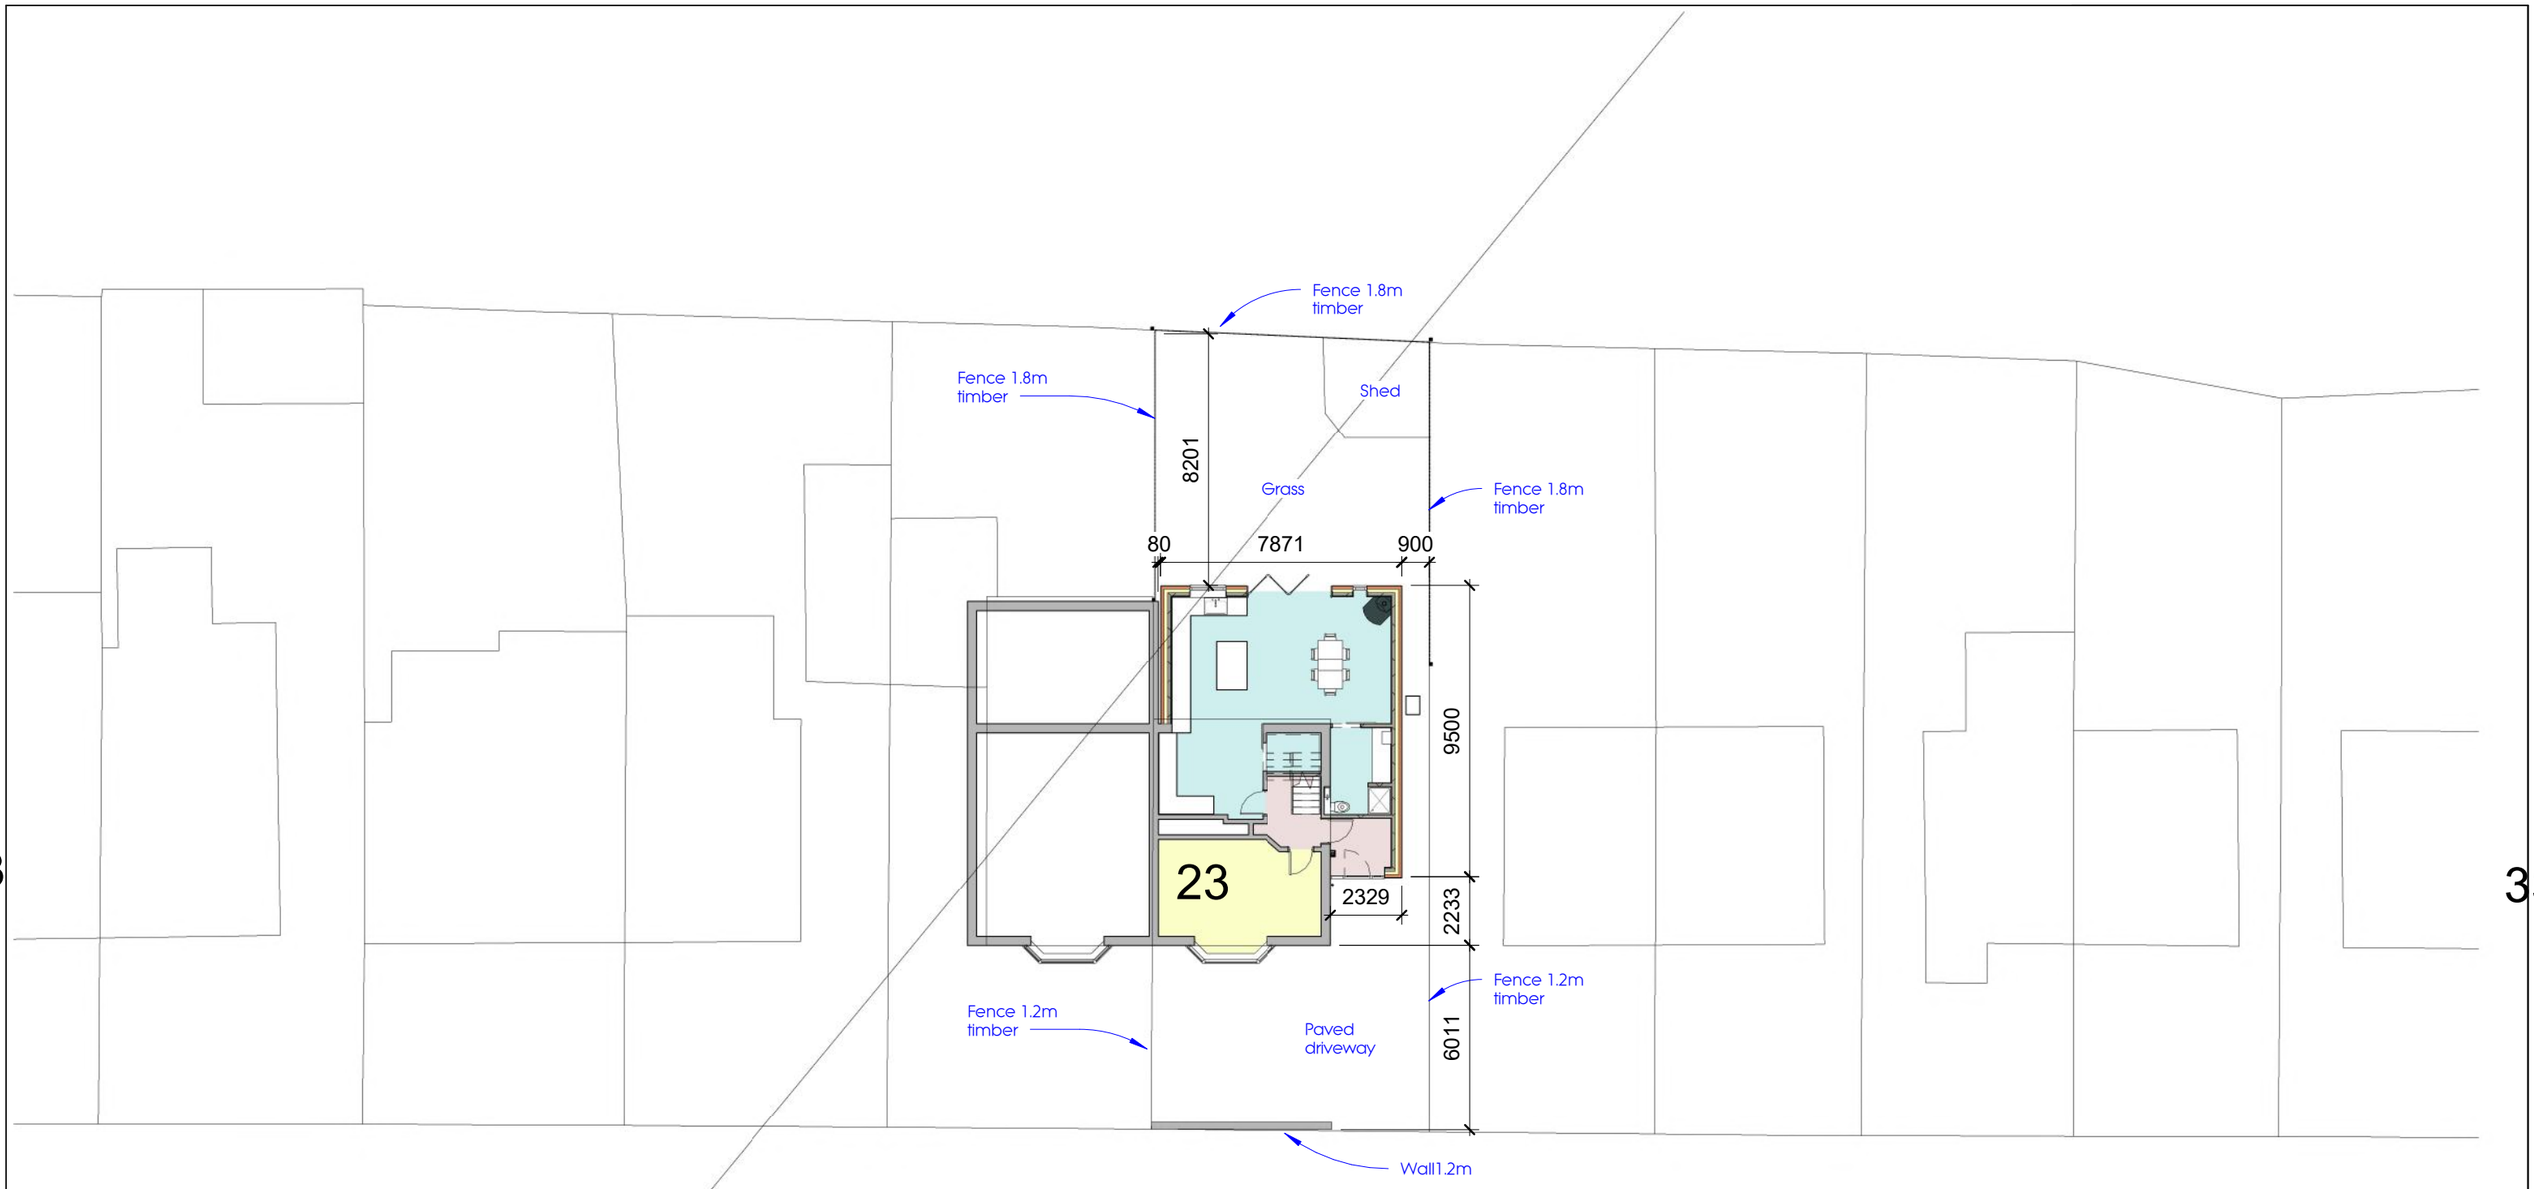

WEST DRIVE

0 5 10 m

North

No.	Description	Date

North East
Architectural Services
Clervaux Exchange, Clervaux Terrace, Jarrow NE32 5UP
07455 980 354 admin@nearchitect.co.uk

Project	House Extension		
Address	23 West Drive, Cleadon SR6 7SJ		
Client	April Hudspeth		
Sheet	Proposed Site Plan	Project No.	2023-01-11
Date	2023-02-04	Scale (@ A3)	1 : 200
Drawing No.	A202		Rev